Section	Sub-division	Township	Range	Cultivated Acreage		
8	NW¼NE¼	3S.	44E	None		
9	SE¼SW¼	3S.	44E	"		

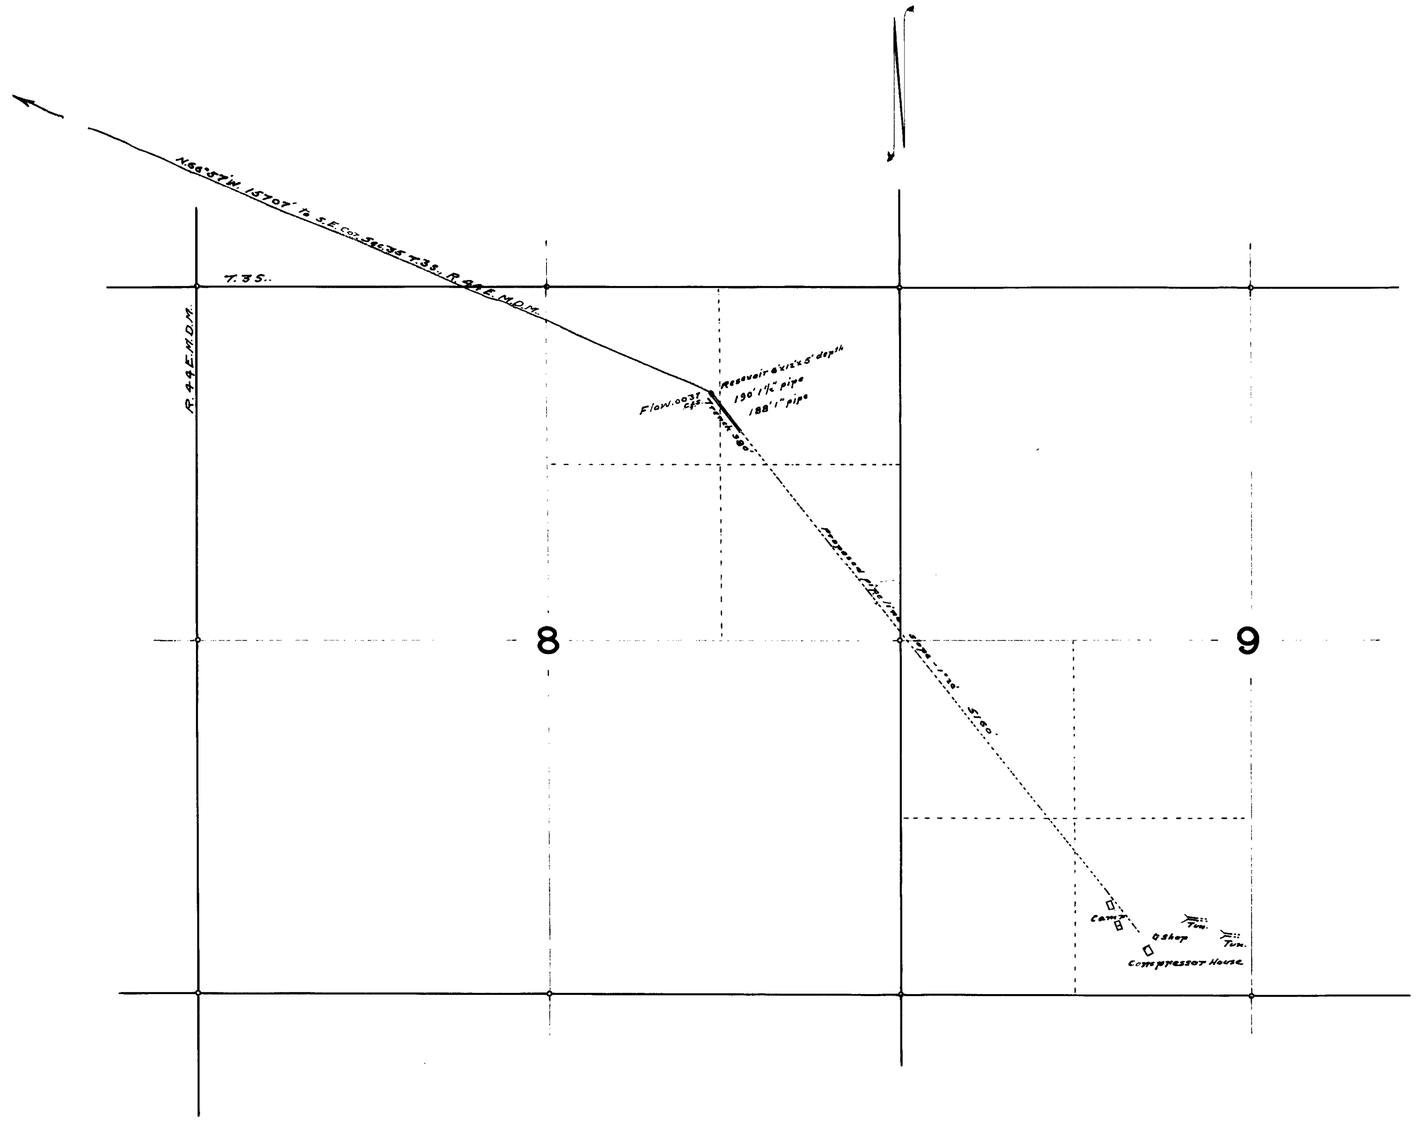

FILED
July 10, 1926
STATE ENGINEER'S OFFICE

WATER APPLICATION OF THE

GOLDFIELD QUARTZ M'T. MINING CORP.

NYE COUNTY, NEVADA.

Scale 1 inch = 600 ft.

State of Nevada }
County of Esmeralda } SS.

I, Edwin S. Giles, being first duly sworn depose and say that the above map is a true and accurate plat of the origin of an unnamed spring, as taken from the field notes of a survey made by me and completed on the 19th day of July, 1925; that such survey was made at the instance of the Goldfield Quartz Mt. Mining Corp., applicant for said water, and that it truly represents the location of said spring and improvements made by the said applicant.

Edwin S. Giles
State Water Right Surveyor.

Subscribed and sworn to before me, this 31st day of July 1925
Arthur E. Barnes
Notary Public in and for Esmeralda County, Nevada.

7445