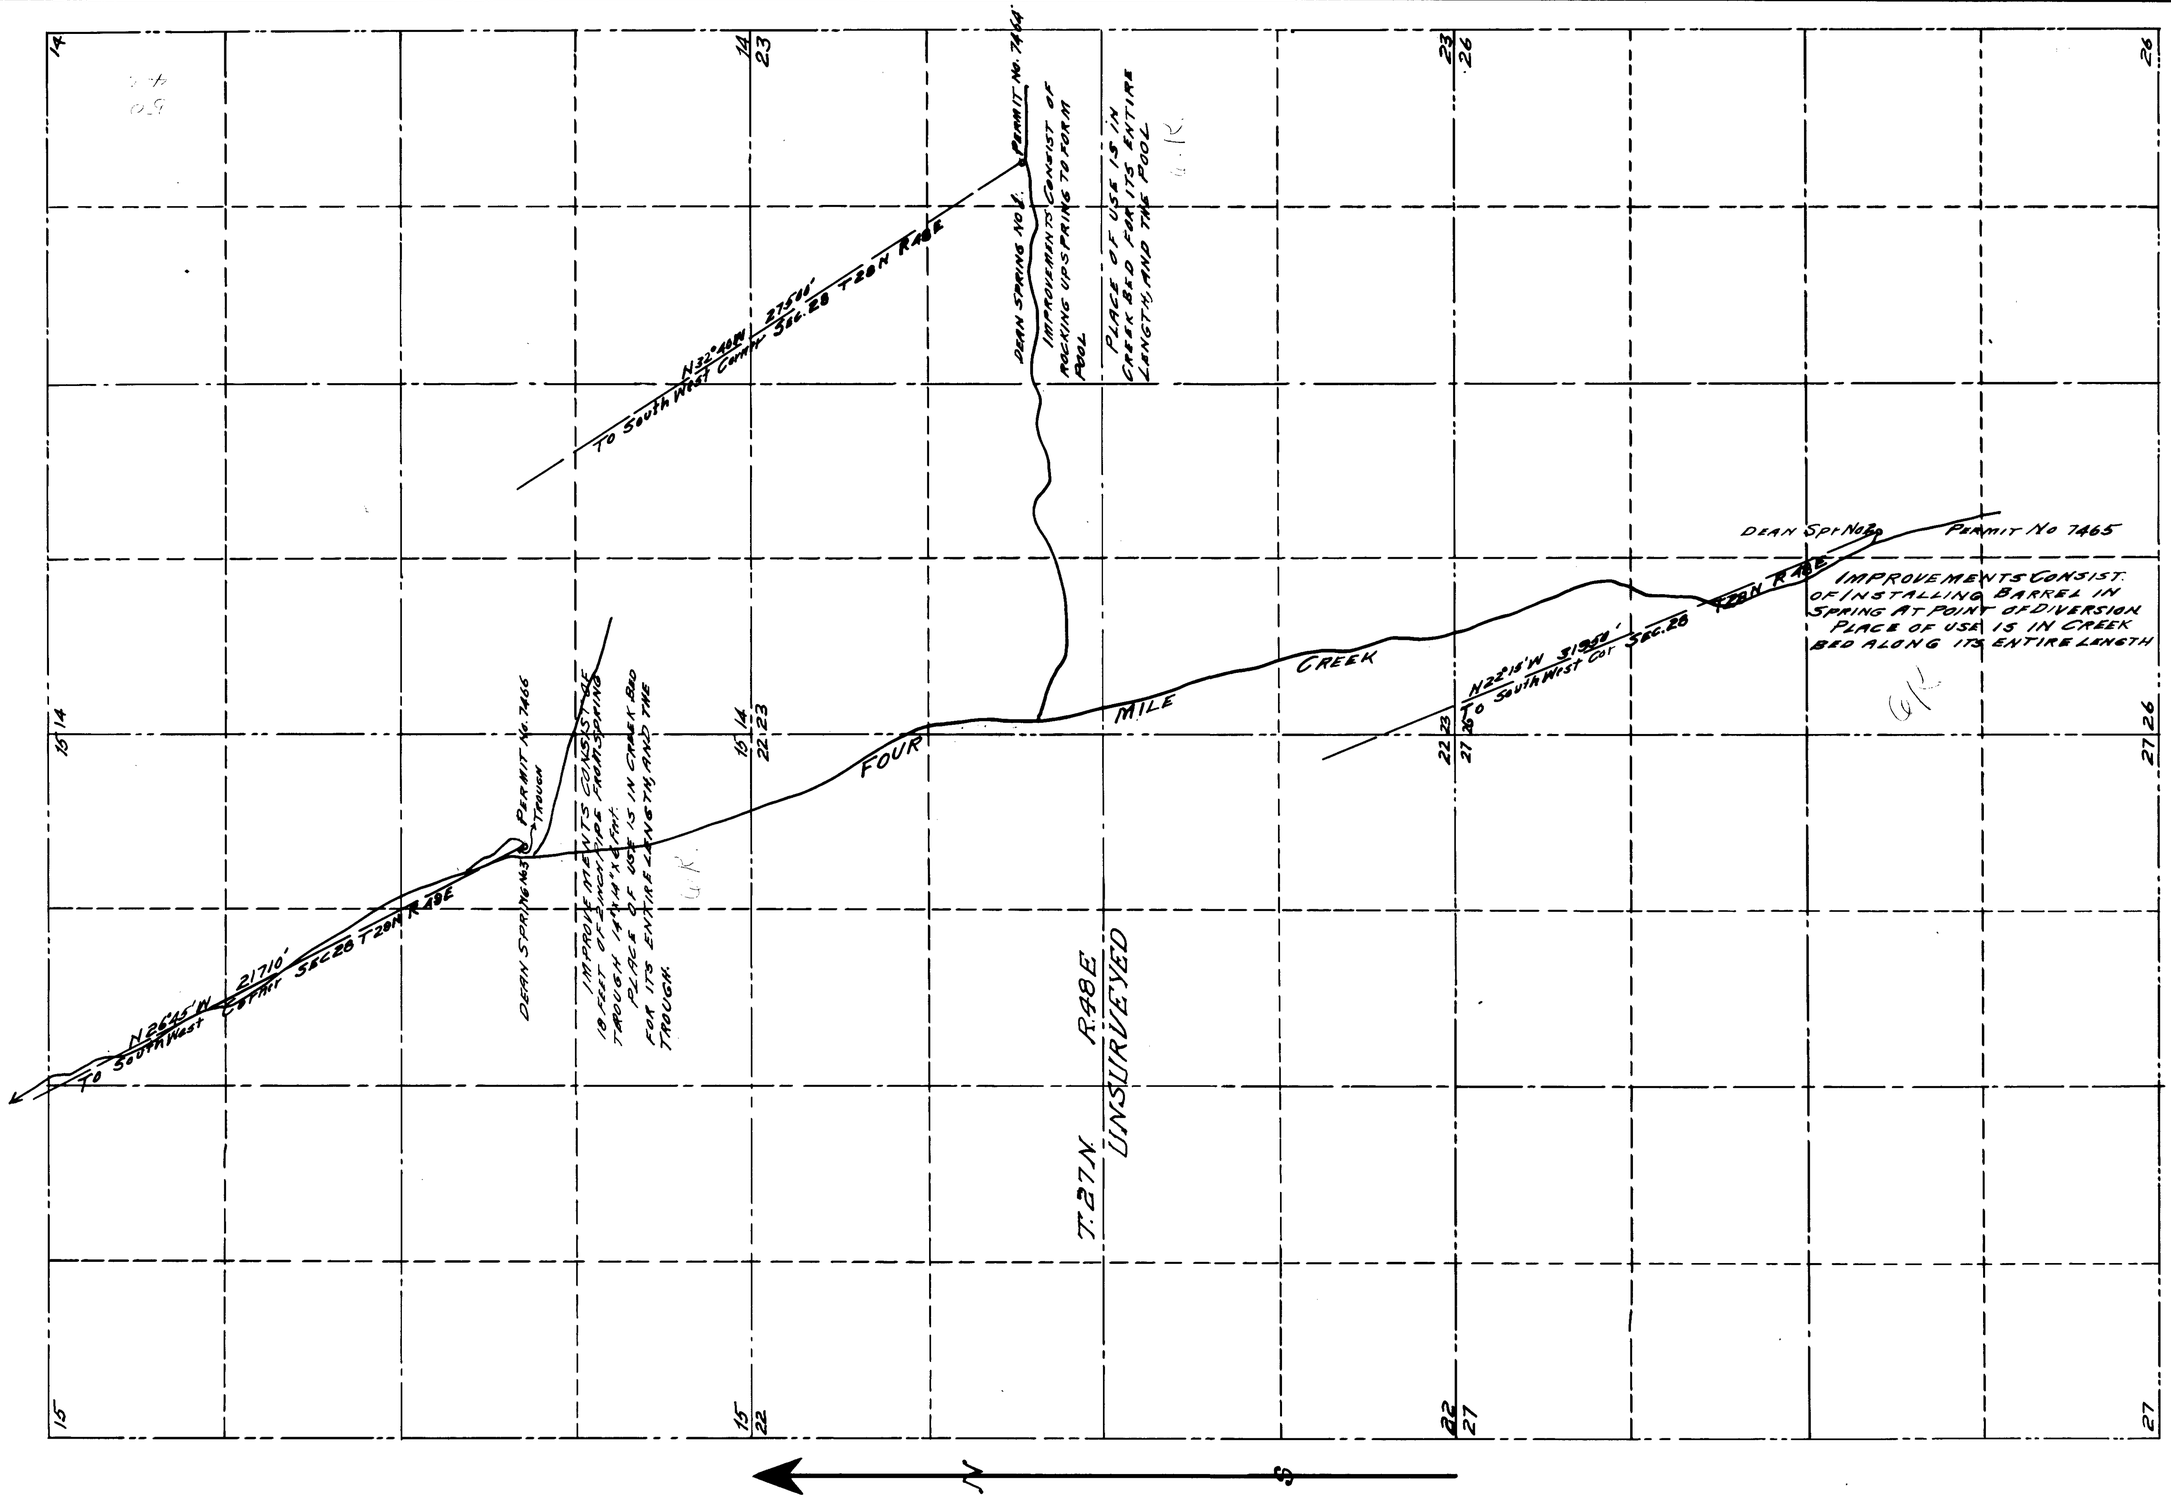


STATE OF NEVADA }
COUNTY OF ELKO } SS

I, W.H. SETTELMEYER, being first duly sworn deposes and say that this map, has been correctly drawn to the designated scale from field notes of a survey made by me between 17th day and the 26th day of August 1925; that it truly and correctly represents the location and extent of the works used to divert water from springs in Eureka County by the DEAN RANCH for STOCKWATERING purposes under applications Nos. 7464, 7465, 7466. That the point of diversion and the location and names of all other works or streams which are crossed by or connected with said works are fully and correctly designated thereon.

W.H. Settelmeyer
STATE WATER RIGHT SURVEYOR

Subscribed and sworn to before me this 14th day of February 1931

Peggy O'Neill
Notary Public in and for Elko County Nevada.

Certificate No. 1726 Issued Nov. 30, 1931

Certificate No. 1727 Issued Nov. 30, 1931

Certificate No. 1728 Issued Nov. 30, 1931

FILED
August 5, 1931

Scale 1" = 600'

MAP
TO ACCOMPANY PROOFS OF BENEFICIAL USE UNDER APPLICATIONS NOS. 7464, 7465, 7466 FOR STOCKWATERING BY THE DEAN RANCH FROM SPRINGS AND FOUR MILE CREEK

Place in 7464 — 7465 — 7466