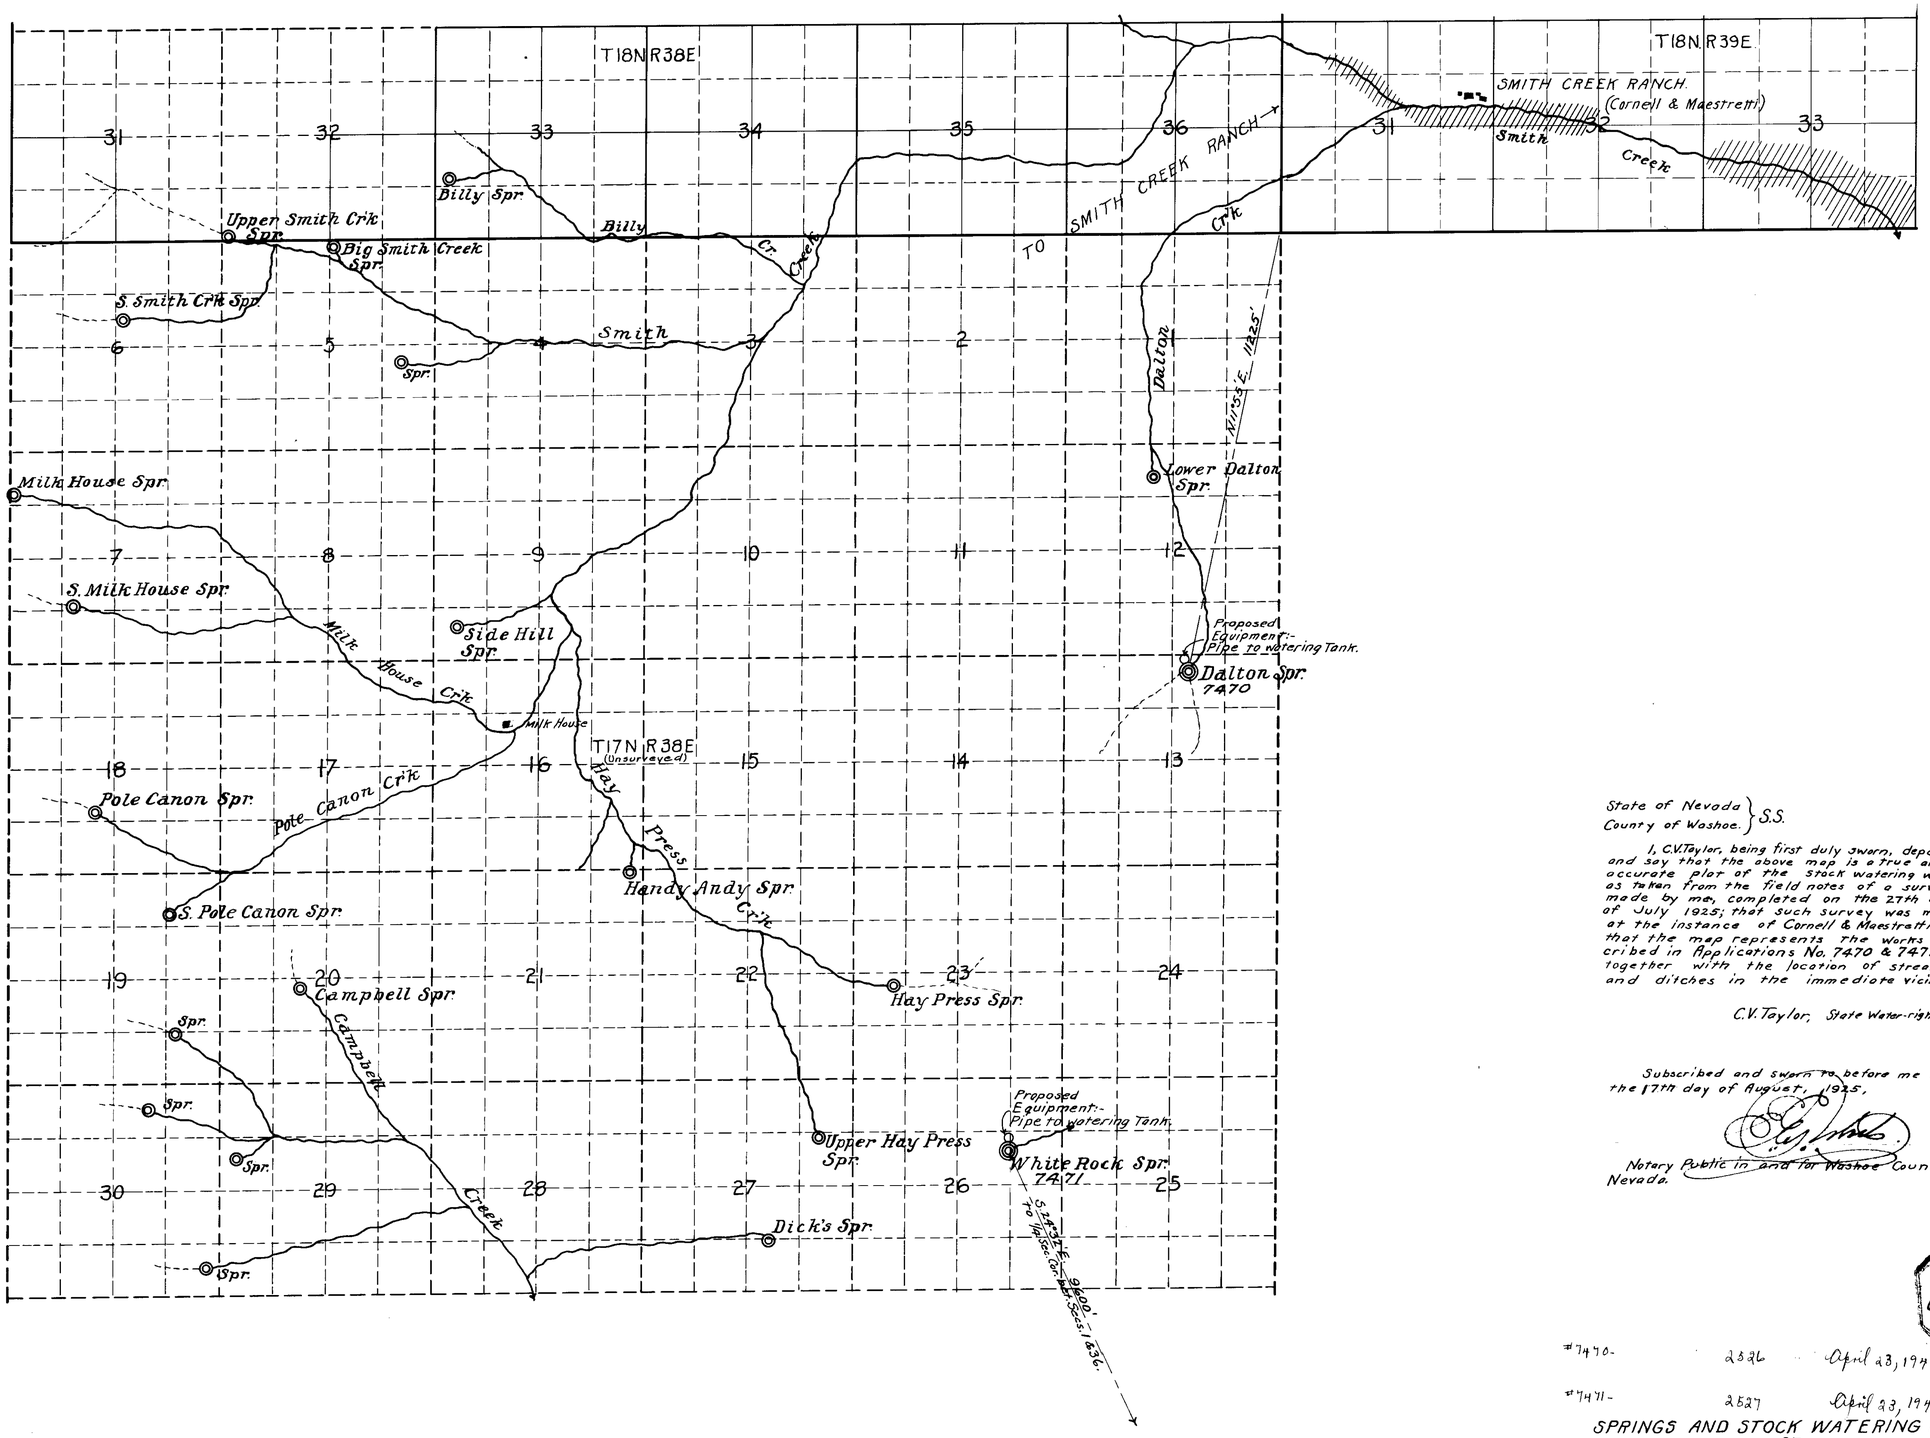

State of Nevada } S.S.
County of Washoe.

I, C.V. Taylor, being first duly sworn, depose and say that the above map is a true and accurate plot of the stock watering works as taken from the field notes of a survey made by me, completed on the 27th day of July 1925; that such survey was made at the instance of Cornell & Maestretti; that the map represents the works described in Applications No. 7470 & 7471, together with the location of streams and ditches in the immediate vicinity.

C.V. Taylor, State Water-right Surveyor.

Subscribed and sworn to before me this, the 17th day of August, 1925.

Notary Public in and for Washoe County, Nevada.

FILED
Aug. 24, 1925
STATE ENGINEER

#7470- 2526 April 23, 1940

#7471- 2527 April 23, 1940

SPRINGS AND STOCK WATERING WORKS
OF
CORNELL AND MAESTRETTI.
Applications No. 7470 and 7471

SCALE 1" = 2000'

7470 - 7471