Section	Subdivision	Township	Range	Cultivated Acreage	Description of Culture	Date of First Culture
16	NW¼NE¼	12 N	70 E	Approx. 3	Grain	1921
16	"	"	"	" 2	Grain	1925
16	"	"	"	" 3	Alfalfa	1925
16	"	"	"	" 1½	Grain	1926
16	"	"	"	" 5	Alfalfa	1926
16	"	"	"	" 1½	Grain	1927
16	"	"	"	" 5	Alfalfa	1927

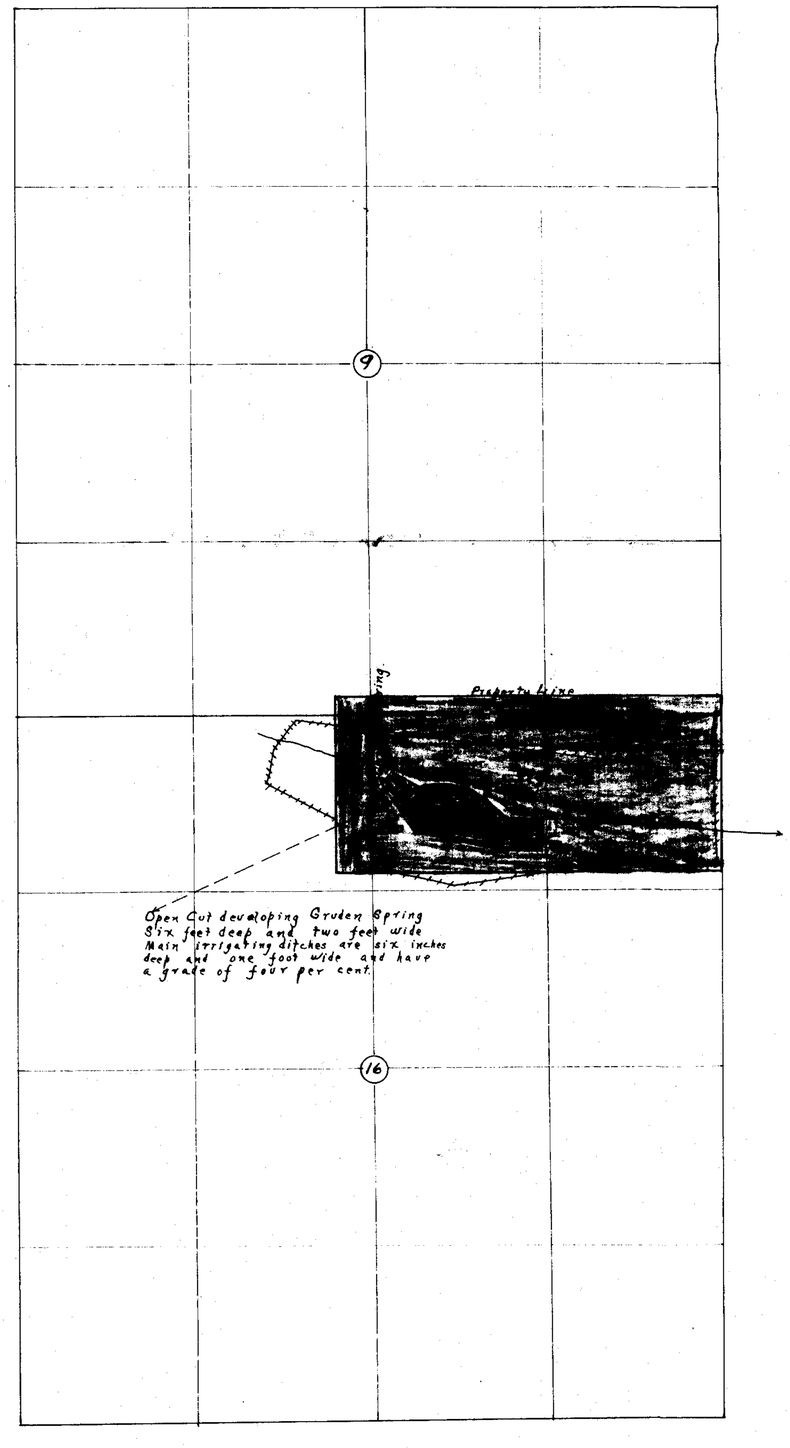

Sections 9 and 16 T 12 N R 70 E

Scale, 600 Feet = 1 inch.

N

Explanatory Note

Property Lines on the Gruden Homestead do not exactly correspond with the Legal Subdivisions for the reason that this claim was filed upon under Forest Service Regulations prior to a Survey by the U.S. General Land Office.

State of Nevada
County of White Pine ss

I, B. S. Quate, being first duly sworn, depose and say that the above map is a true and accurate plat of the lands irrigated by Joseph Gruden, as taken from the field notes of a survey made by me and completed on the 14th day of April 1927.

That the map and survey were made at the instance of Joseph Gruden, owner of said lands, and that it truly represents the irrigated lands of said Joseph Gruden.

B. S. Quate

Subscribed and sworn to before me, this 22nd day of April 1927.

Jas. F. Robison
Notary Public in and for White Pine County, Nevada.

CULTURAL MAP
to accompany
Proof of ~~Application~~ Beneficial Use
of
Gruden Spring
by
Joseph Gruden
under
Application for Permit
No 7475

OFFICE STATE ENGINEER
NOV 2 '27
RECEIVED
A.N.S.

FILED
Nov 3, 1927
STATE ENGINEER'S OFFICE

6/6/27

70829 7475