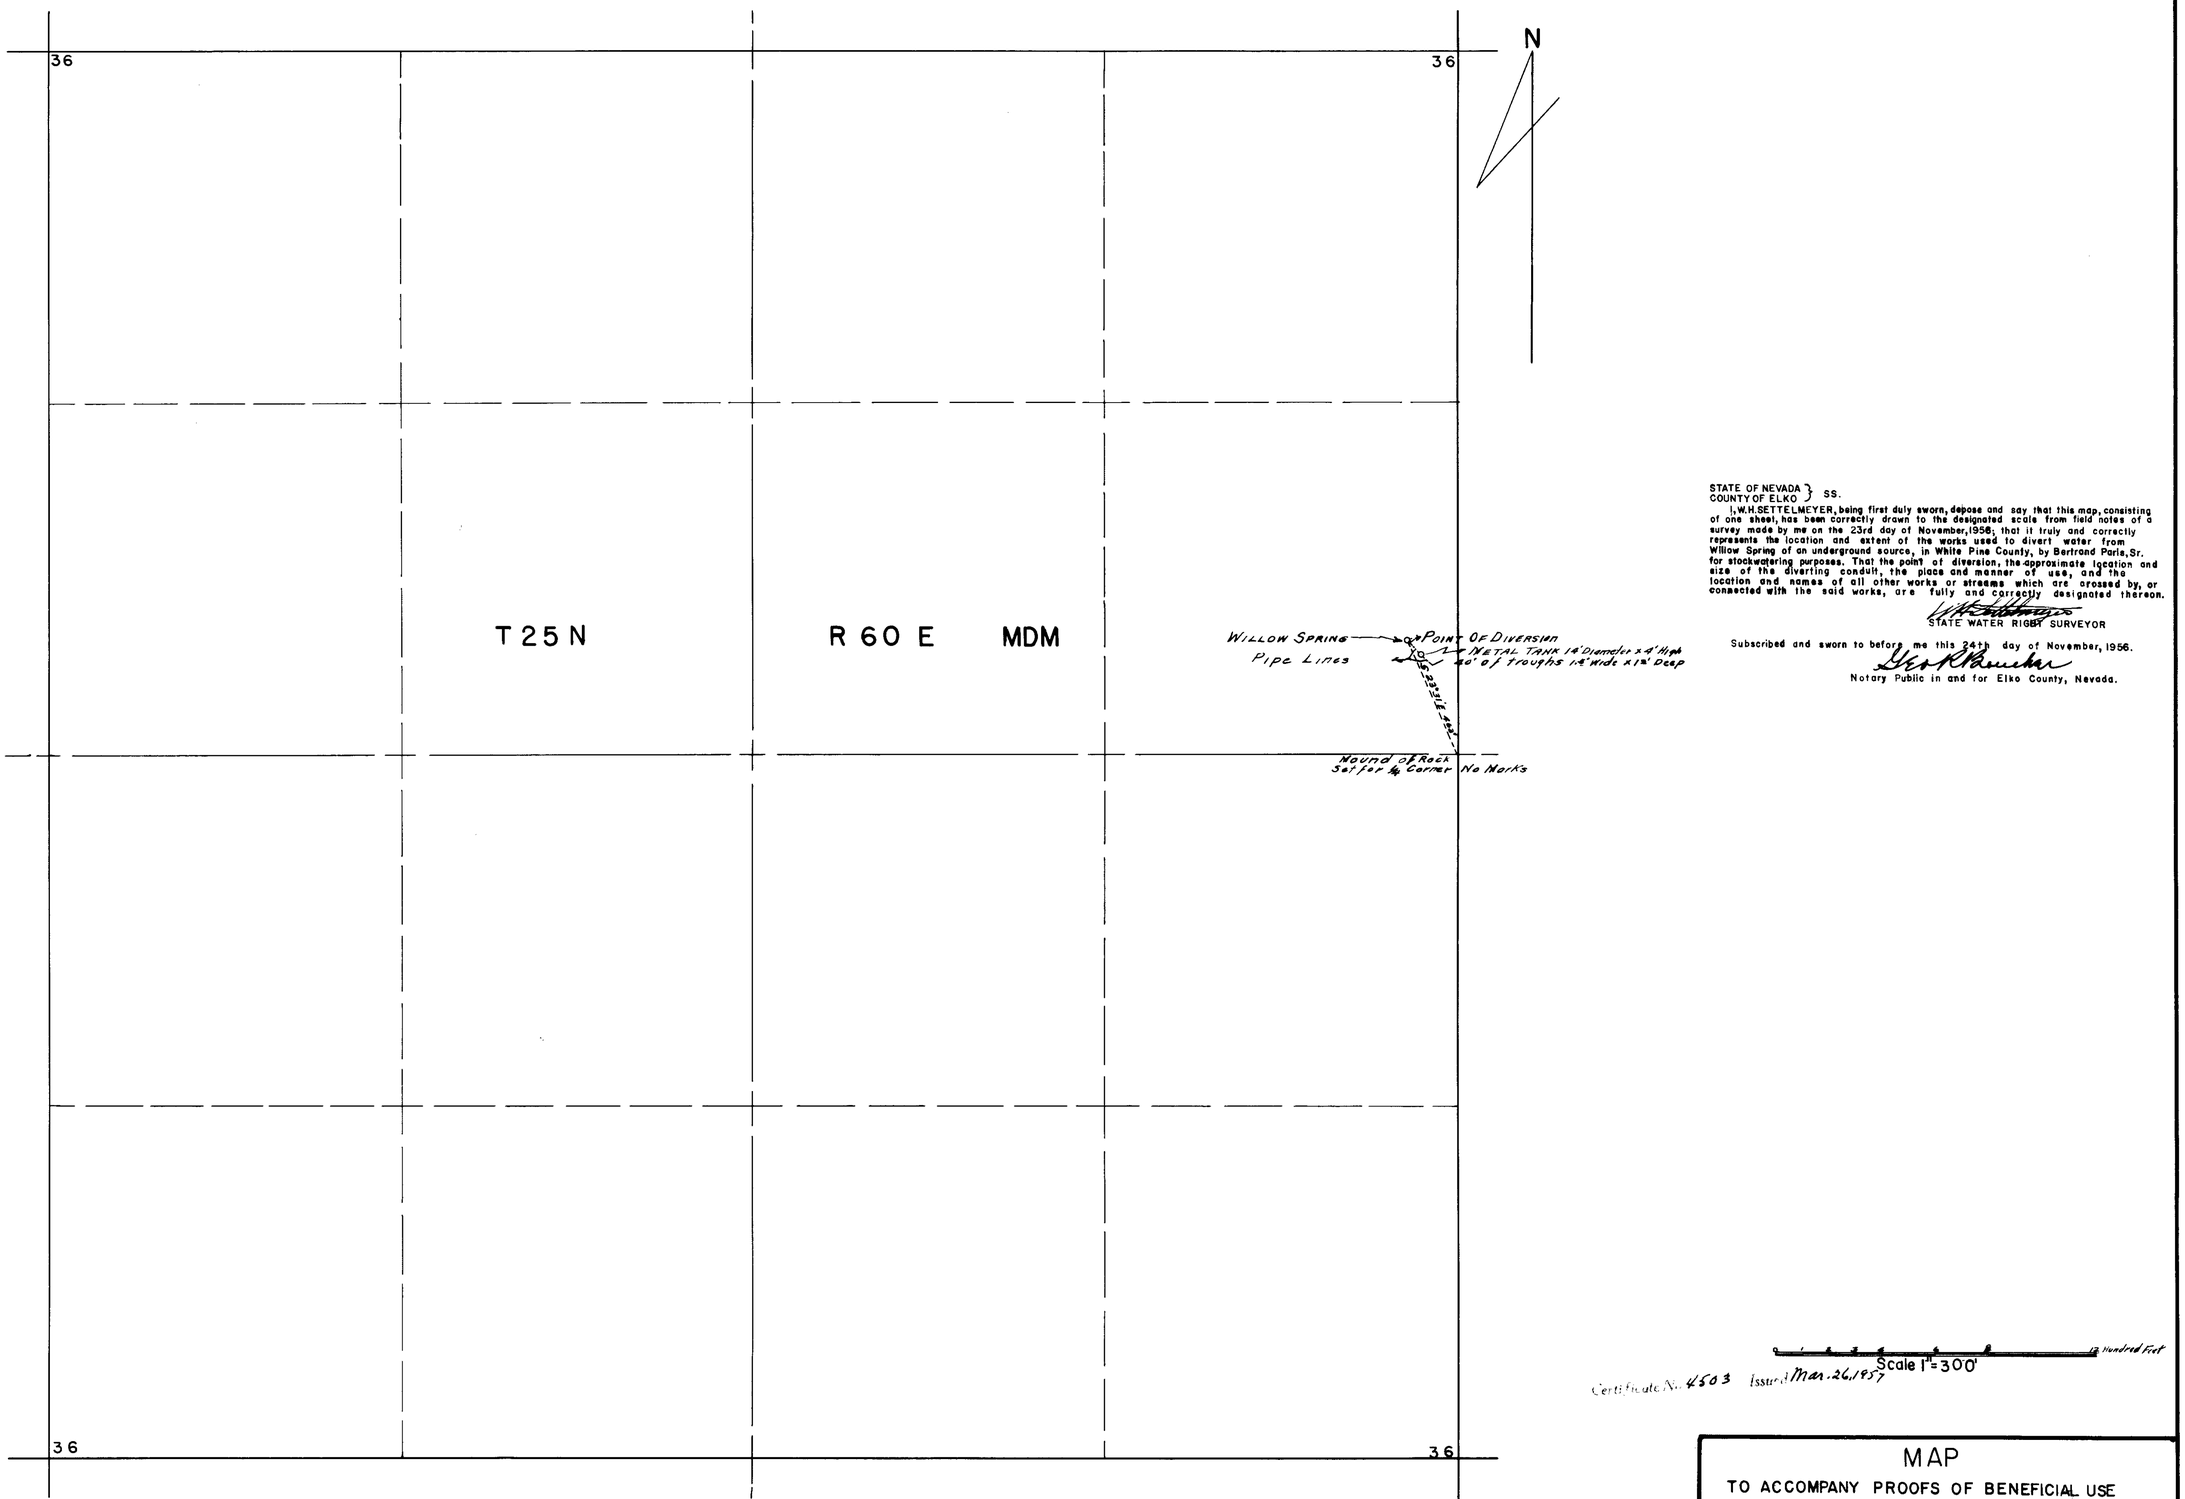

STATE OF NEVADA }
COUNTY OF ELKO } SS.

I, W.H. SETTELMEYER, being first duly sworn, depose and say that this map, consisting of one sheet, has been correctly drawn to the designated scale from field notes of a survey made by me on the 23rd day of November, 1956; that it truly and correctly represents the location and extent of the works used to divert water from Willow Spring of an underground source, in White Pine County, by Bertrand Paris, Sr. for stockwatering purposes. That the point of diversion, the approximate location and size of the diverting conduit, the place and manner of use, and the location and names of all other works or streams which are crossed by, or connected with the said works, are fully and correctly designated thereon.

W.H. Settelmeyer
STATE WATER RIGHT SURVEYOR

Subscribed and sworn to before me this 24th day of November, 1956.

Geo. R. Bancroft
Notary Public in and for Elko County, Nevada.

Certificate No. 4503 Issued Mar. 26, 1957

FILED

MAP

TO ACCOMPANY PROOFS OF BENEFICIAL USE UNDER APPLICATION NO. 7478 FOR STOCK-WATERING BY BERTRAND PARIS SR. FROM WILLOW SPRING

7478