Name	Section	Sub-division	Township	Range	Remarks
18-Mile House well	4	N.E. ¼ of S.W. ¼	17 N.	55 E.	Well is 4'x4' by 59' deep. Water is 4 ft. deep in well.
Black Shale well	34	N.E. ¼ of N.E. ¼	17 N.	55 E.	Well is 3'x3' by 42' deep. Water is 2 ft deep in well.

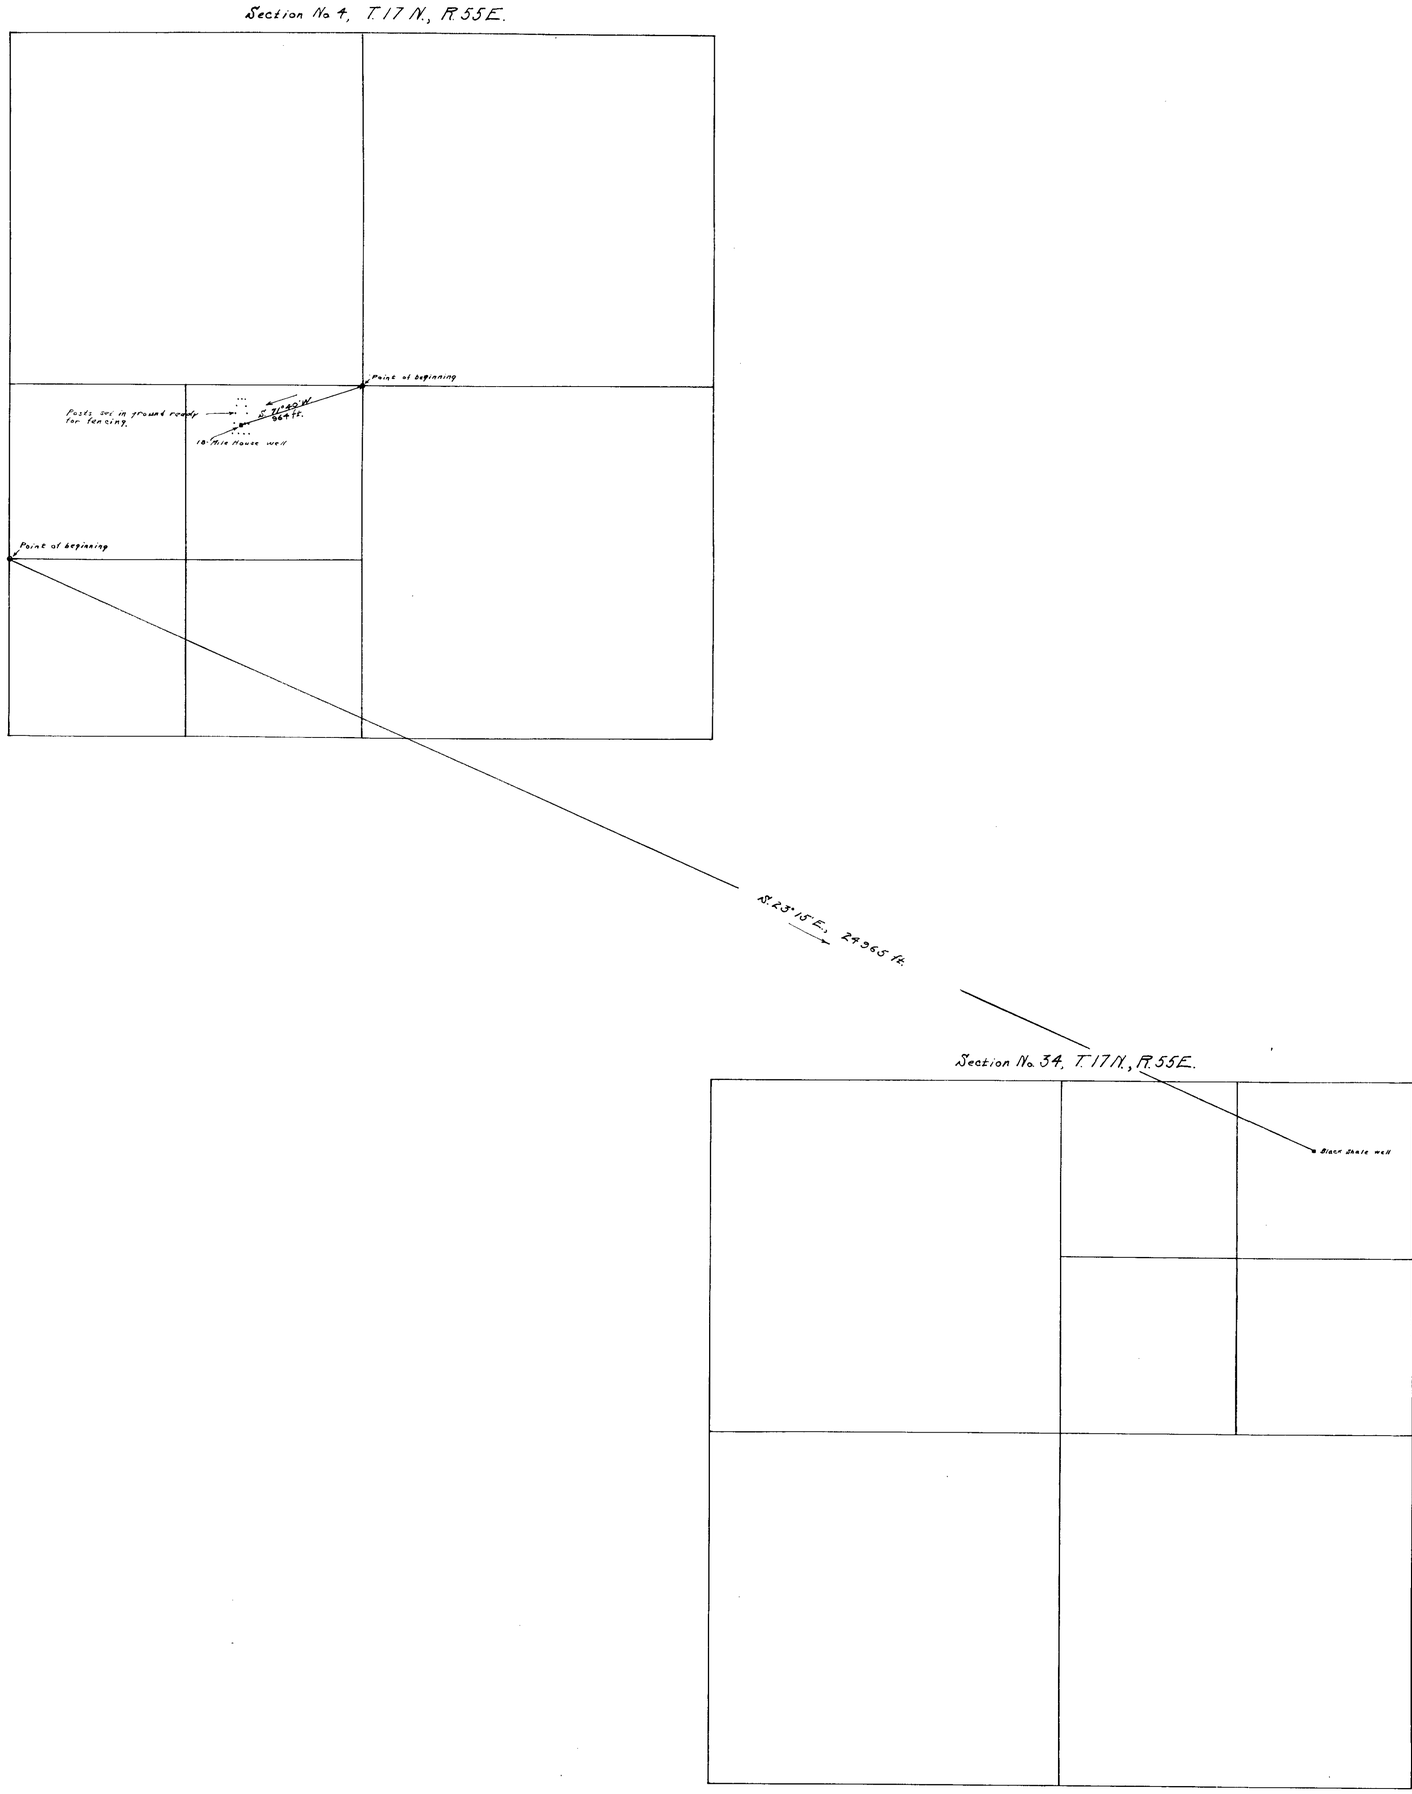

MAP OF APPROPRIATION OF WATER OF "18-Mile House" and "Black Shale" wells BY MARCOS LEGARRA Eureka, Nevada

State of Nevada } S.S.
County of Eureka }

I, L.A. Harris, being first duly sworn, depose and say that the above map is a true and accurate plot of the location of the "18-Mile House" and "Black Shale" wells as taken from the field notes of a survey made by me, completed on the 11th day of August 1925.

That the map and survey were made at the instance of Marcos Legarra, owner of said wells, and that it truly represents the location of the wells.

L.A. Harris,
Water Right Surveyor.

Subscribed and sworn to before me, this 24 day of Sept. 1925.

Notary Public, in and for Eureka County, Nevada.

Scale, 1" = 600 ft.

Application Number,

—PROPOSED WORKS—

At 18-Mile House well: To sink the well 4 ft. deeper; Install a 6 H.P. gasoline engine, for pumping, a 4" pipe line in well with suitable pump with 4" intake; and put in 40 ft. of watering troughs 4 ft in width by 1 ft. deep.

At Black Shale well: To put in 70 ft. of galvanized iron troughs 11" deep by 22" in width; A 6 H.P. gasoline engine, for pumping, one pump with 4" intake, and a line of 4" pipe in the well; and will deepen the well 5 ft. or more.

—COMPLETED WORKS—

At 18-Mile House well: Posts set in ground ready for fencing well; 70 ft. of galvanized iron troughs 22" width by 11" deep; Two heavy iron troughs 3'x3'x6' and 3'x3'x14'; Pump at well with 2" pipe line to the water; Small head frame with sheive wheel, one 50 gallon bucket and whim complete for hoisting water; Well sunk to depth of 59 ft. and cribbed to prevent caving.

At Black Shale well: Well sunk to depth of 42 ft. and cribbed to prevent caving; Has small derrick, sheive wheel, bucket, and rope for hoisting water.

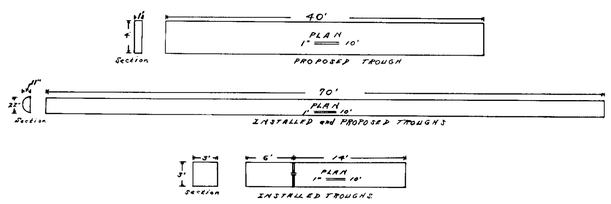

Under #7488 Certificate No. 1230, Bk.5 issued Sept. 10, 1926 for 0.019 c.f.s. stock

7487 ... 3-1470 ... 12-21-28

FILED
AUG 28 1925
STATE ENGINEER'S OFFICE

File under
7487-7488