Section	Subdivision	Township	Range	Cultivated Acreage	Description of Culture	Date of first Culture
28	NW4-NE4	5 S.	71 E	1.05	Garden	
"	" "	"	"	1.72	Alfalfa	
"	SW4-NE4	"	"	4.00	"	
"	NE4-SE4	"	"	1.00	Garden	
"	NW4-SE4	"	"	8.00	Brush	not cultivated
"	SE4-SE4	"	"	3.65	Alfalfa	
"	" "	"	"	4.00	Brush	not cultivated
33	NE4-NE4	"	"	3.50	"	"
"	" "	"	"	6.20	Alfalfa	
				34.12		
				6.52		

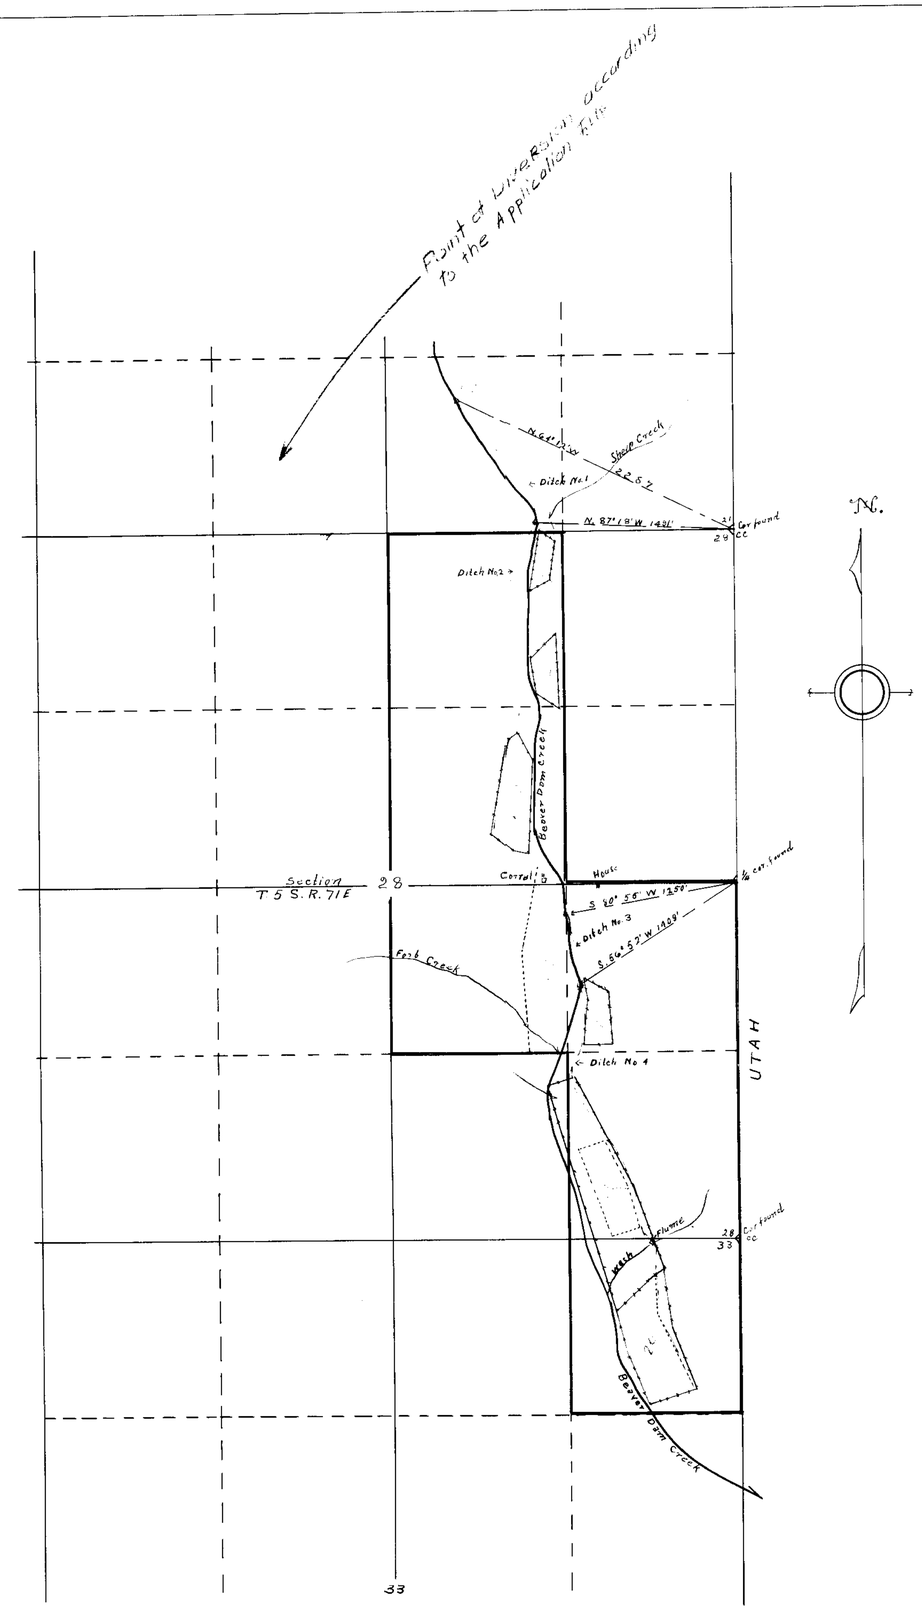

State of Nevada } SS.
County of Lincoln }

I, Frank Walker, being first duly sworn, depose and say that this map has been correctly drawn to the designated scale from field notes of a survey made by me between the 28th day of May and the 10th day of June 1932; that it truly and correctly represents the location and extent of the works used to divert water from Beaver Dam Creek, in Lincoln County, by Matilda Mathews for irrigation purposes. That all works, ditches, streams and the boundries, area and kind of culture of lands irrigated, are correctly shown and designated thereon.

Frank Walker
State Water Right Surveyor

Subscribed and sworn to before me this 10th day of June, 1932.

Alan W. Franks
Notary Public in and for Lincoln County Nevada.

June 18, 1932

1857 Oct. 22, 1932

NOTE

All areas are calculated from measurements made upon the ground.

Each of the four diverting dams are made by placing a few loose rocks and brush in the main channel. These dams have to be rebuilt each year, after the Spring floods.

The waters of Sheep Creek run directly into ditch No. 1

MAP

To Accompany Proof of Appropriation for Irrigation by Matilda Mathews from Beaver Dam Creek

Scale 1" = 600'

Frank Walker

7508

SECTIONS 28 and 33 T5S., R71E., M.D.M.

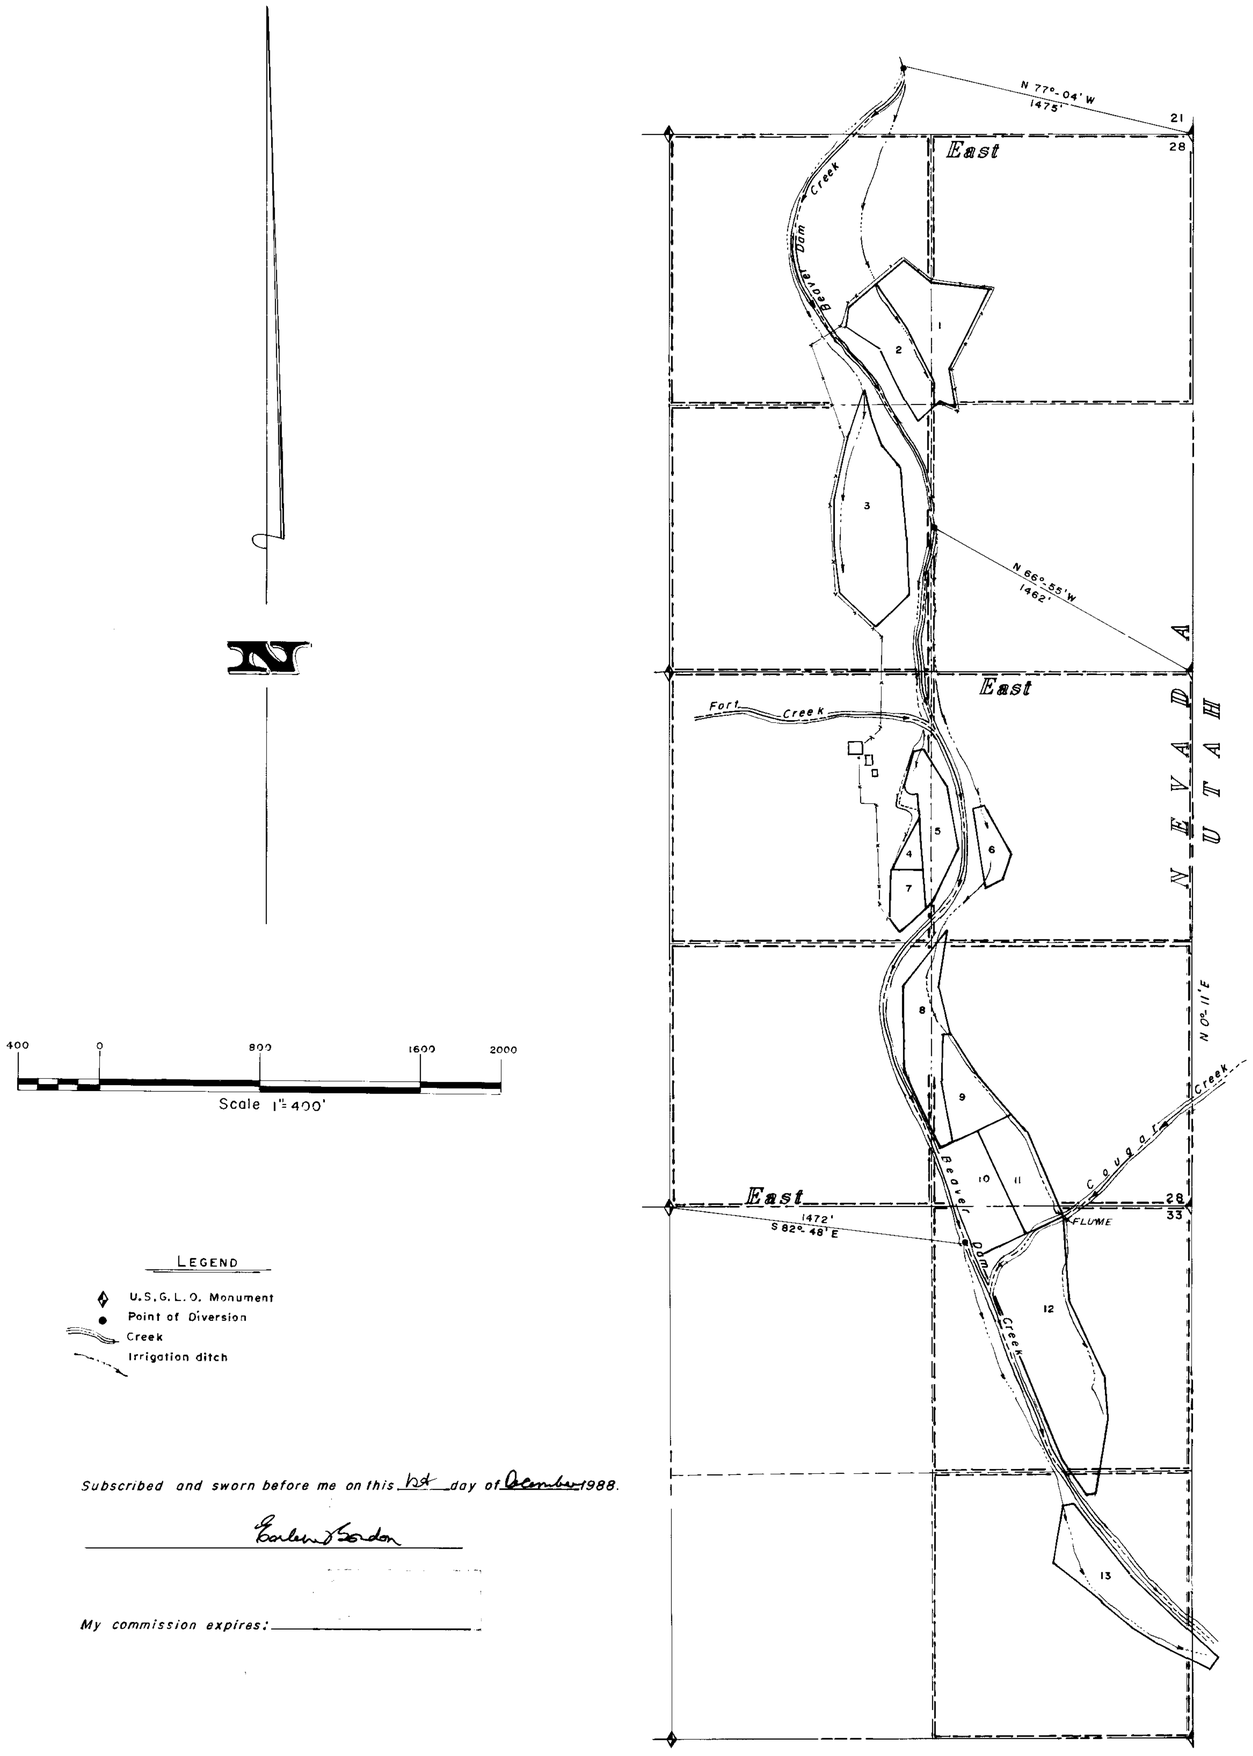

LEGEND

- U.S.G.L.O. Monument
- Point of Diversion
- Creek
- Irrigation ditch

Section	Subdivision	Township	Range	Cultivated acreage	Description of culture	Date of first culture
1) 28	NE¼/NE¼	5S	71E	3.85	BROOM AND WHEAT GRASS	
2) 28	NW¼/NE¼	5S	71E	1.79	ALFALFA FRUIT TREES	
3) 28	SW¼/NE¼	"	"	5.94	ALFALFA	
4) 28	NW¼/SW¼	"	"	0.49	VEGETABLES	
5) 28	NE¼/NE¼	"	"	2.22	ORCHARD GRASS	
6) 28	NE¼/NE¼	"	"	1.83	ALFALFA	
7) 28	NW¼/SE¼	"	"	1.29	PEACH-HONEY APPLE	
8) 28	SW¼/SE¼	"	"	3.08	ORCHARD GRASS	
9) 28	SE¼/SE¼	"	"	1.98	ORCHARD GRASS	
10) 28	SE¼/SE¼	"	"	3.16	PEACH-HONEY APPLE	
11) 28	SE¼/SE¼	"	"	2.45	ALFALFA	
12) 33	NE¼/NE¼	"	"	7.73	ORCHARD GRASS ALFALFA	
13) 33	SE¼/NE¼	"	"	3.84	ALFALFA ORCHARD GRASS	

State of Nevada
County of Clark } ss

I, Ben G. Sweet Jr., being first duly sworn, depose and say that this map, consisting of one sheet, has been correctly drawn to the designated scale from field notes of a survey made under my supervision and direction between the 26th day of July and the 12th day of September 1988; that it truly and correctly represents the location and extent of the works used to divert water from Beaver Dam Creek in Lincoln County by Ross W. Mathews for irrigation purposes under Application N° 7508. That the point of diversion, the location, size of the diverting channel, location and description of all measuring devices, the location and extent of lands owned or controlled by the applicant upon which water applied for under Application N° 7508 is used, together with the area and kind of culture in each 40-acre subdivision and the location and names of all other works or streams which are by or connected with said works are fully and correctly designated hereon.

Ben G. Sweet Jr. State Water Right Surveyor
Nevada Certificate N° 322

STATE WATER RIGHT SURVEYOR
BEN G. SWEET, JR.
No. 322
STATE OF NEVADA

Subscribed and sworn before me on this 1st day of December 1988.

Carlene Gordon

My commission expires: _____

88 DEC -5 P2:08
STATE ENGINEER'S OFFICE

MAP

To Accompany Proof of Beneficial Use
Under Application N° 7508
Irrigation.
By Ross W. Mathews, from Beaver Dam Creek.
Lincoln County, Nevada.