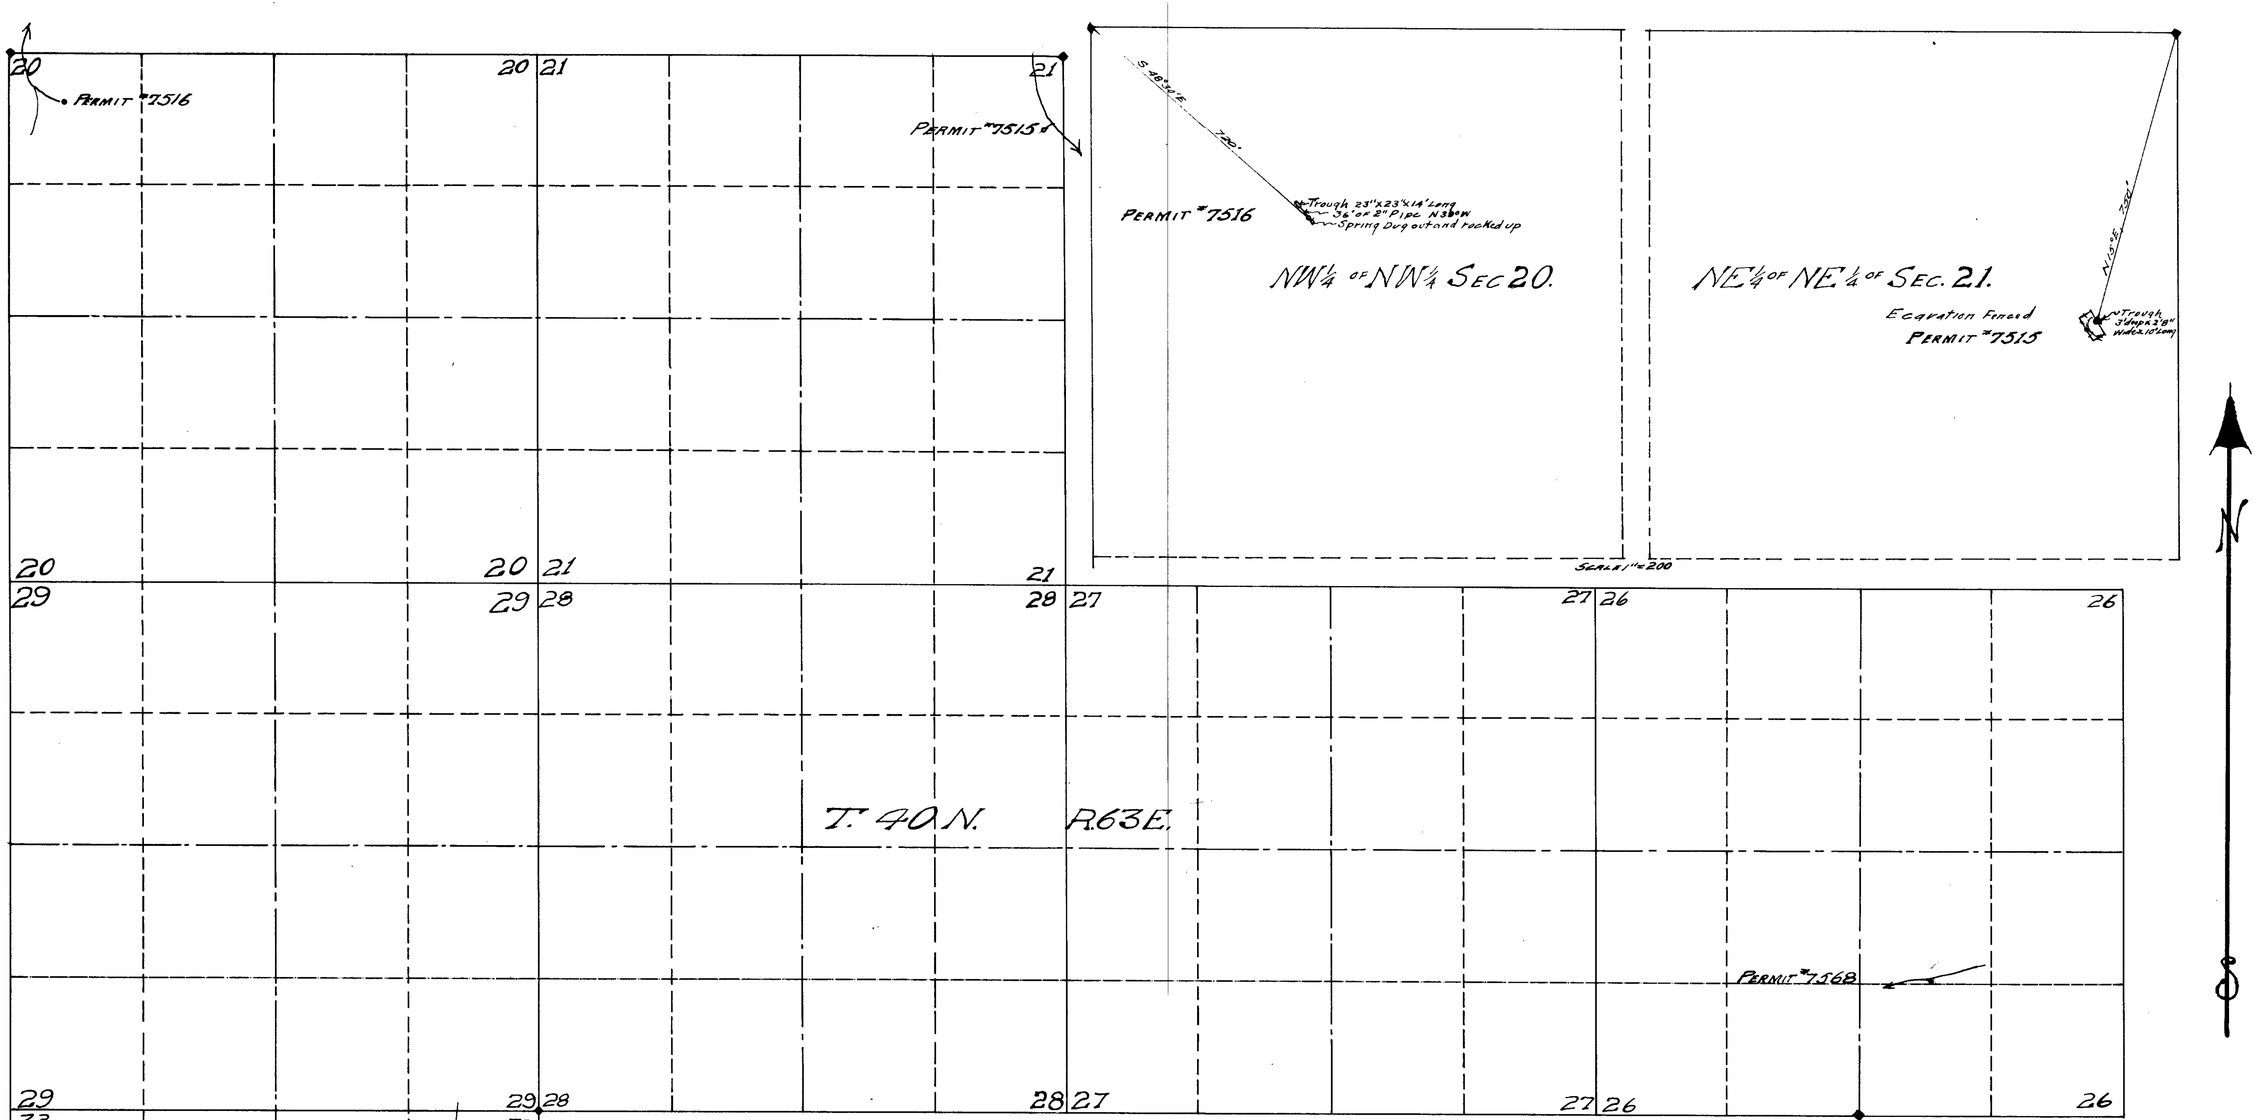

STATE OF NEVADA }
COUNTY OF ELKO } SS.

I, W.H. SETTELMEYER, being first duly sworn, depose and say that this map, has been correctly drawn to the designated scale from field notes of a survey made by me on the 4th day of June 1927; that it truly and correctly represents the location and extent of the works used to divert water from springs, in ELKO COUNTY, by JAMES H. BRADISH for stock watering purposes. That the point of diversion, the location and size of the diverting conduits, the place and manner of use, and the location and names of all other works or streams which are crossed by, or connected with said works, are fully and correctly designated thereon.

State Water-Right Surveyor

Subscribed and sworn to before me this 13th day of January 1928

Notary Public in and for Elko County, Nevada.

SCALE 1" = 800'

MAP

TO ACCOMPANY PROOF OF BENEFICIAL USE UNDER APPLICATIONS No. 7516, 7515, 7568 and 7567 FOR STOCK WATERING BY JAMES H. BRADISH, FROM UN-NAMED SPRINGS.

Filed → 7515 7516 7567 7568