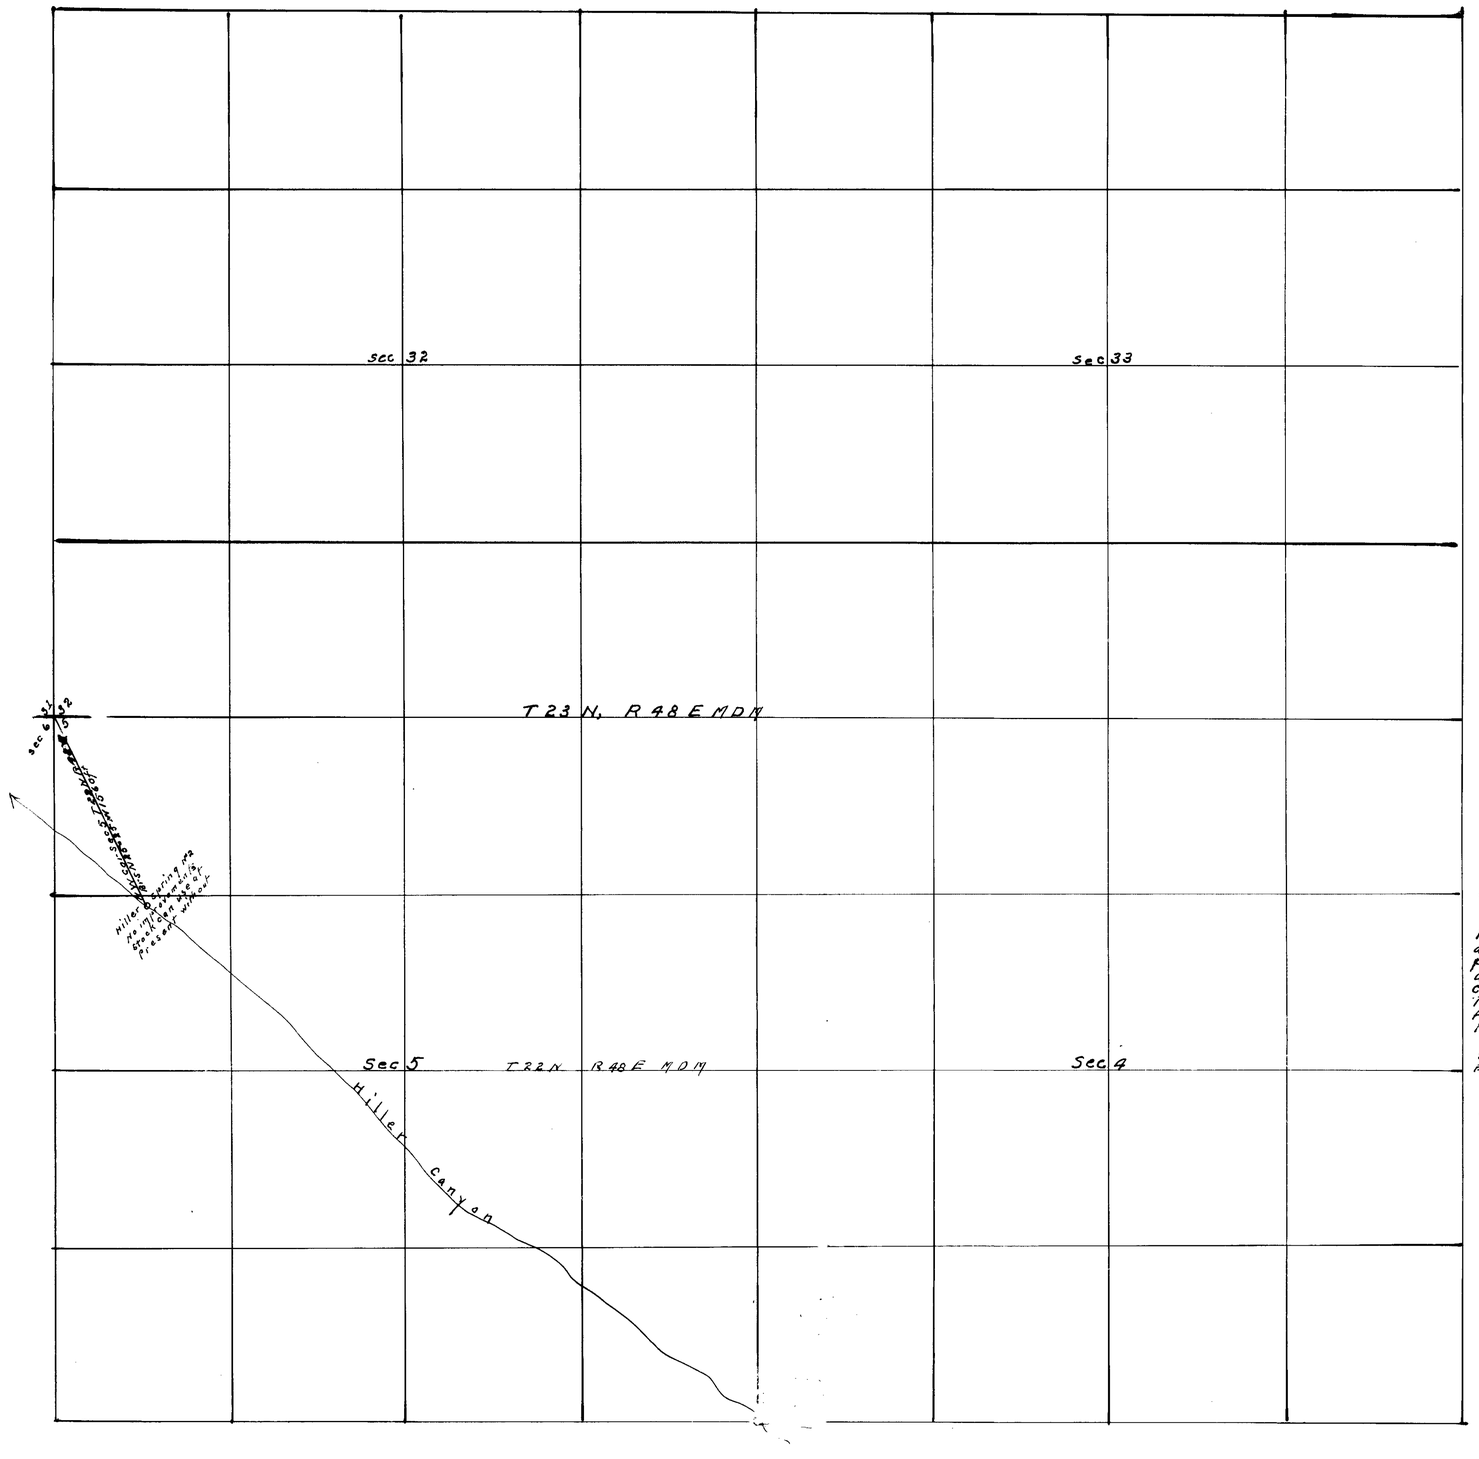

Sec	Sub Div	Twp	Range			
5	SW NW	22	48 E			
		"	"			

MAP OF APPROPRIATION OF WATER, BY FRITZ WALTI, IN EUREKA COUNTY, NEVADA.

County of Eureka } SS
State of Nevada }

I Clarence Johnson being first duly sworn depose and say that the above map is a true and accurate plat of the lands and springs claimed by Fritz Walti as taken from the field notes of a survey made by me completed on the 1st day of July 1925. That the map and survey were made at the instance Fritz Walti, owner of said springs and that it truly represents the location thereof.

Subscribed and sworn to before me this 8 day of July 1925

Clarence Johnson
Surveyor

Edgar E. Thom
Notary Public in and for Eureka County, Nevada

Scale 1 inch = 600 ft