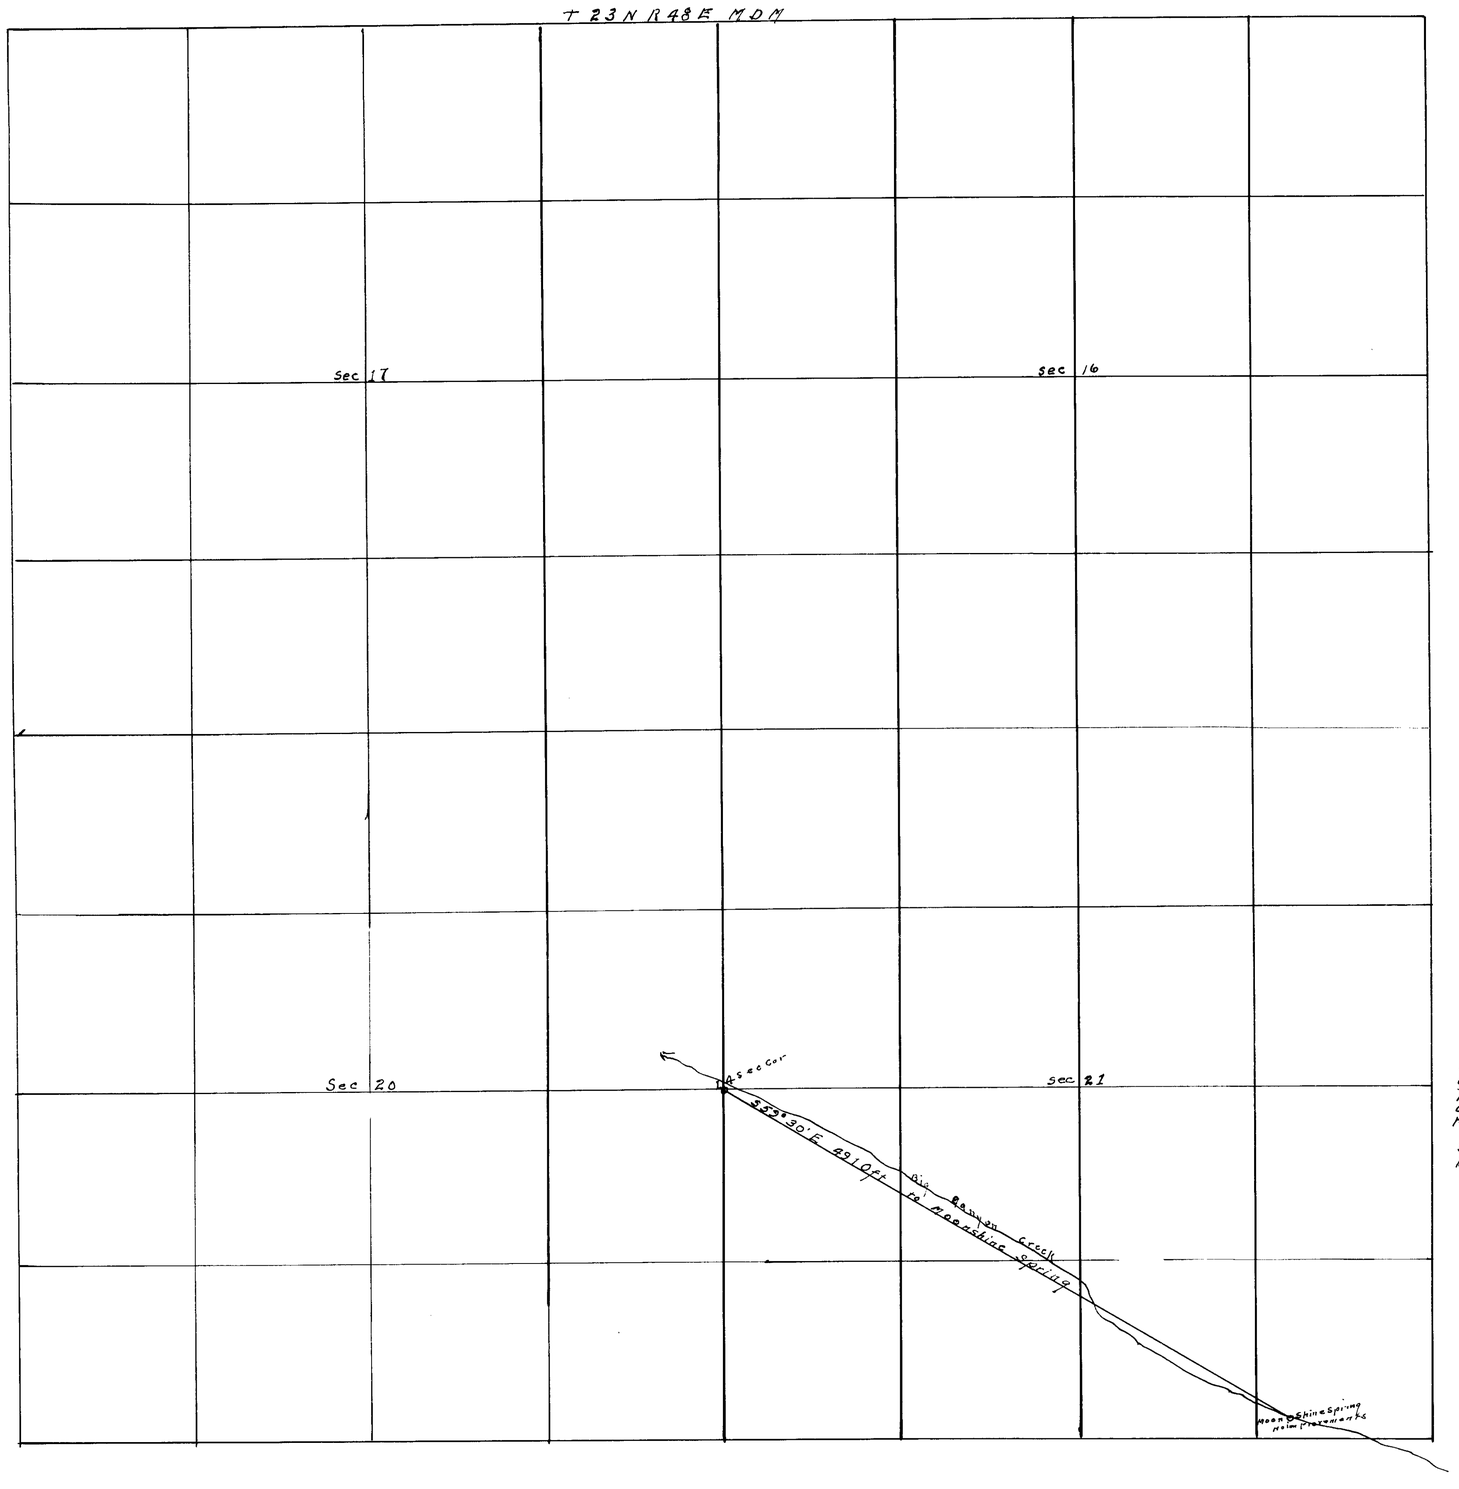

Section	Sub Div	Twp	Range			
21	SE¼SE¼	23 N	48 E	Moonshine Spring		

MAP OF APPROPRIATION OF WATER, BY FRITZ WALTI. EUREKA COUNTY, NEVADA.

STATE OF NEVADA }
COUNTY OF EUREKA } SS

I, Clarence Johnson being first duly sworn depose and say that the above map is a true and accurate plat of the lands and spring used by Fritz Walti for stock watering as taken from the field notes of a survey made by me completed on the 1st day of July 1925. That the map and survey were made at the instance of Fritz Walti vested owner of said springs and it truly represents the location thereof.

Subscribed and sworn to before me this 8th day of July 1925

Clarence Johnson
Surveyor

Scale 1 inch equals 600 f

SEP 25 1925