Section	Sub division	Twp	Range	Cultivated Acreage	
~~[illegible]~~	~~[illegible]~~	~~[illegible]~~	~~[illegible]~~	~~[illegible]~~	
~~[illegible]~~	~~[illegible]~~	~~[illegible]~~	~~[illegible]~~	~~[illegible]~~	
21	NW "SE"	"	"	" Cottonwood Spring	

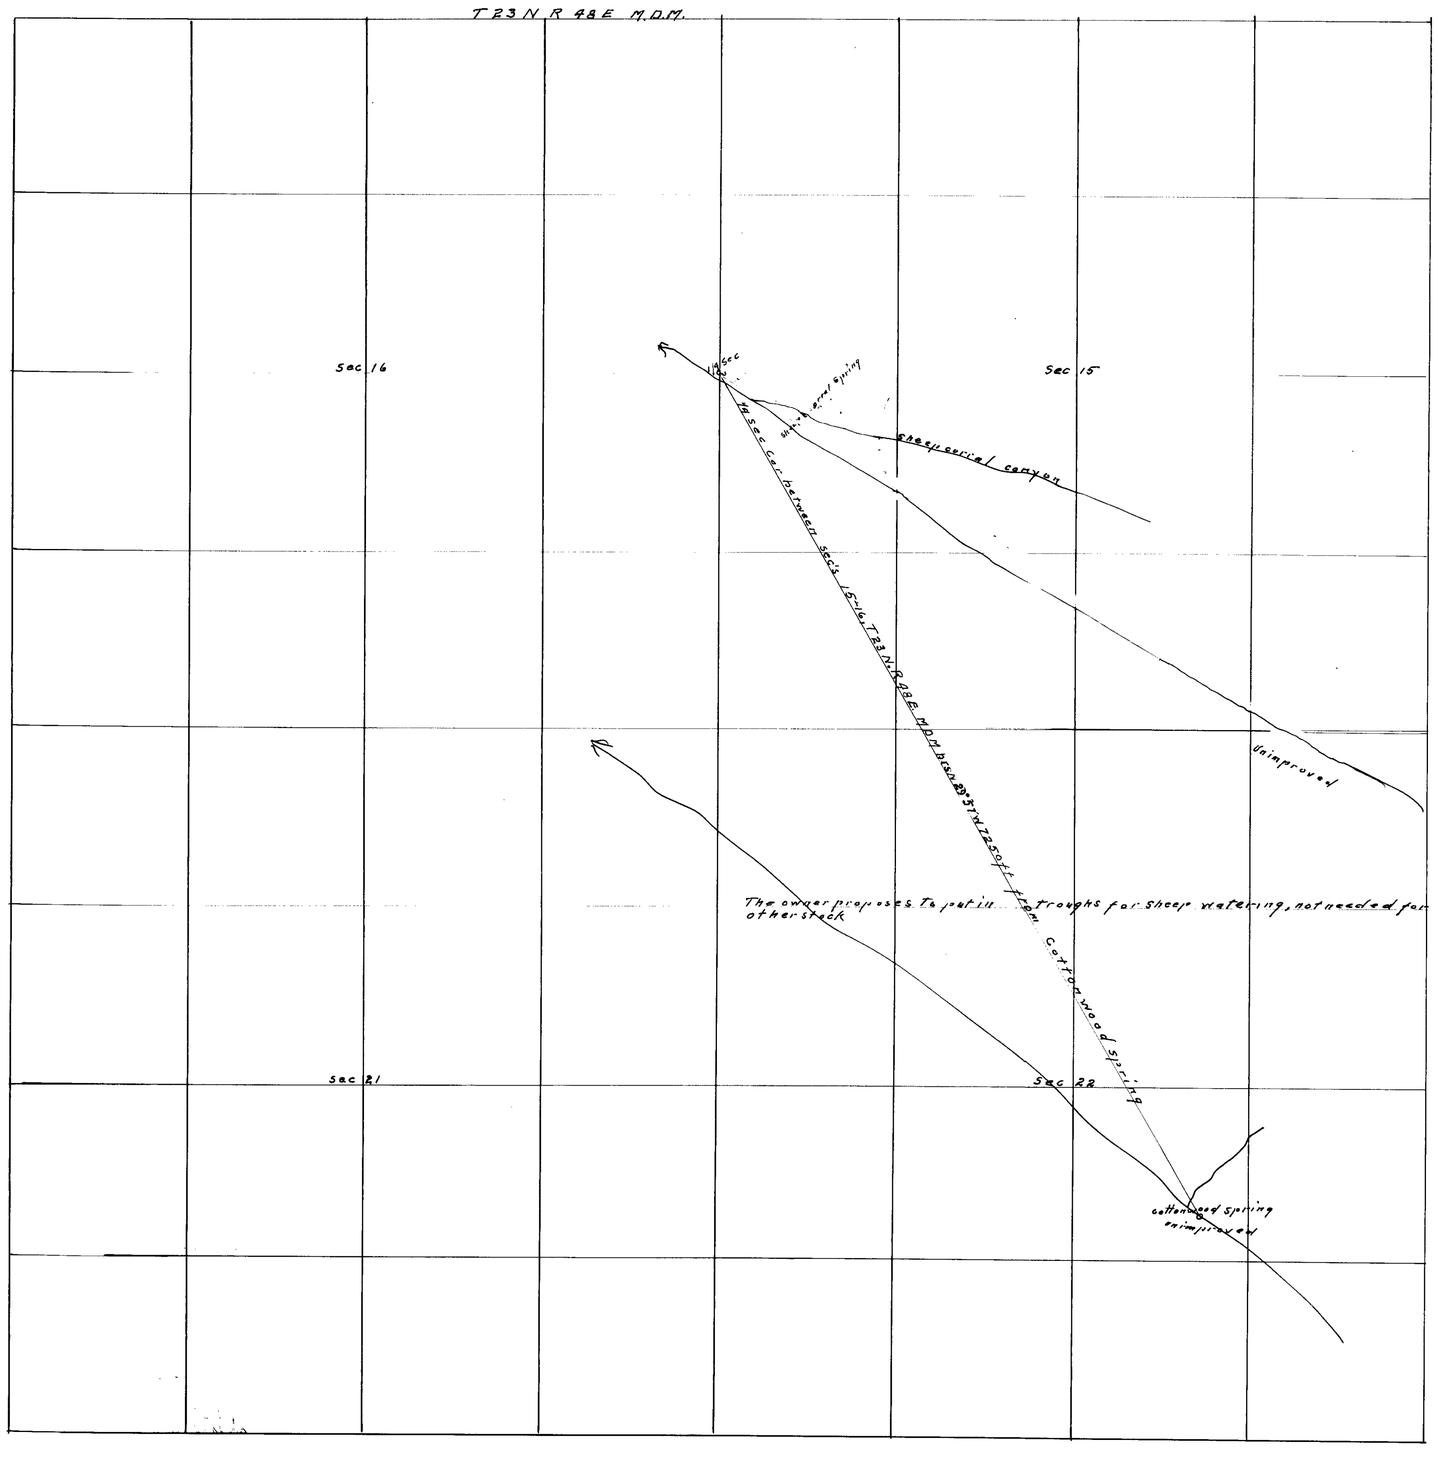

MAP OF APPROPRIATION OF WATER, BY FRITZ WALTI. EUREKA COUNTY, NEVADA.

STATE OF NEVADA } SS
COUNTY OF EUREKA }

I Clarence Johnson being first duly sworn depose and say that the above map is a true and accurate plat of the lands and springs, vested rights of Fritz Walti as taken from the field notes of a survey made by me completed on 1st day of July 1925
That the map and survey were made at the instance of Fritz Walti vested owner of said springs and that it truly represent the location thereof

Subscribed and sworn to before me this 8 day of ~~July~~ 1925

Clarence Johnson
Surveyor

Evelyn Eastman
Notary Public in and for Eureka County Nevada

scale 1 inch = 600 ft

FILED
SEP 1925
STATE ENGINEER