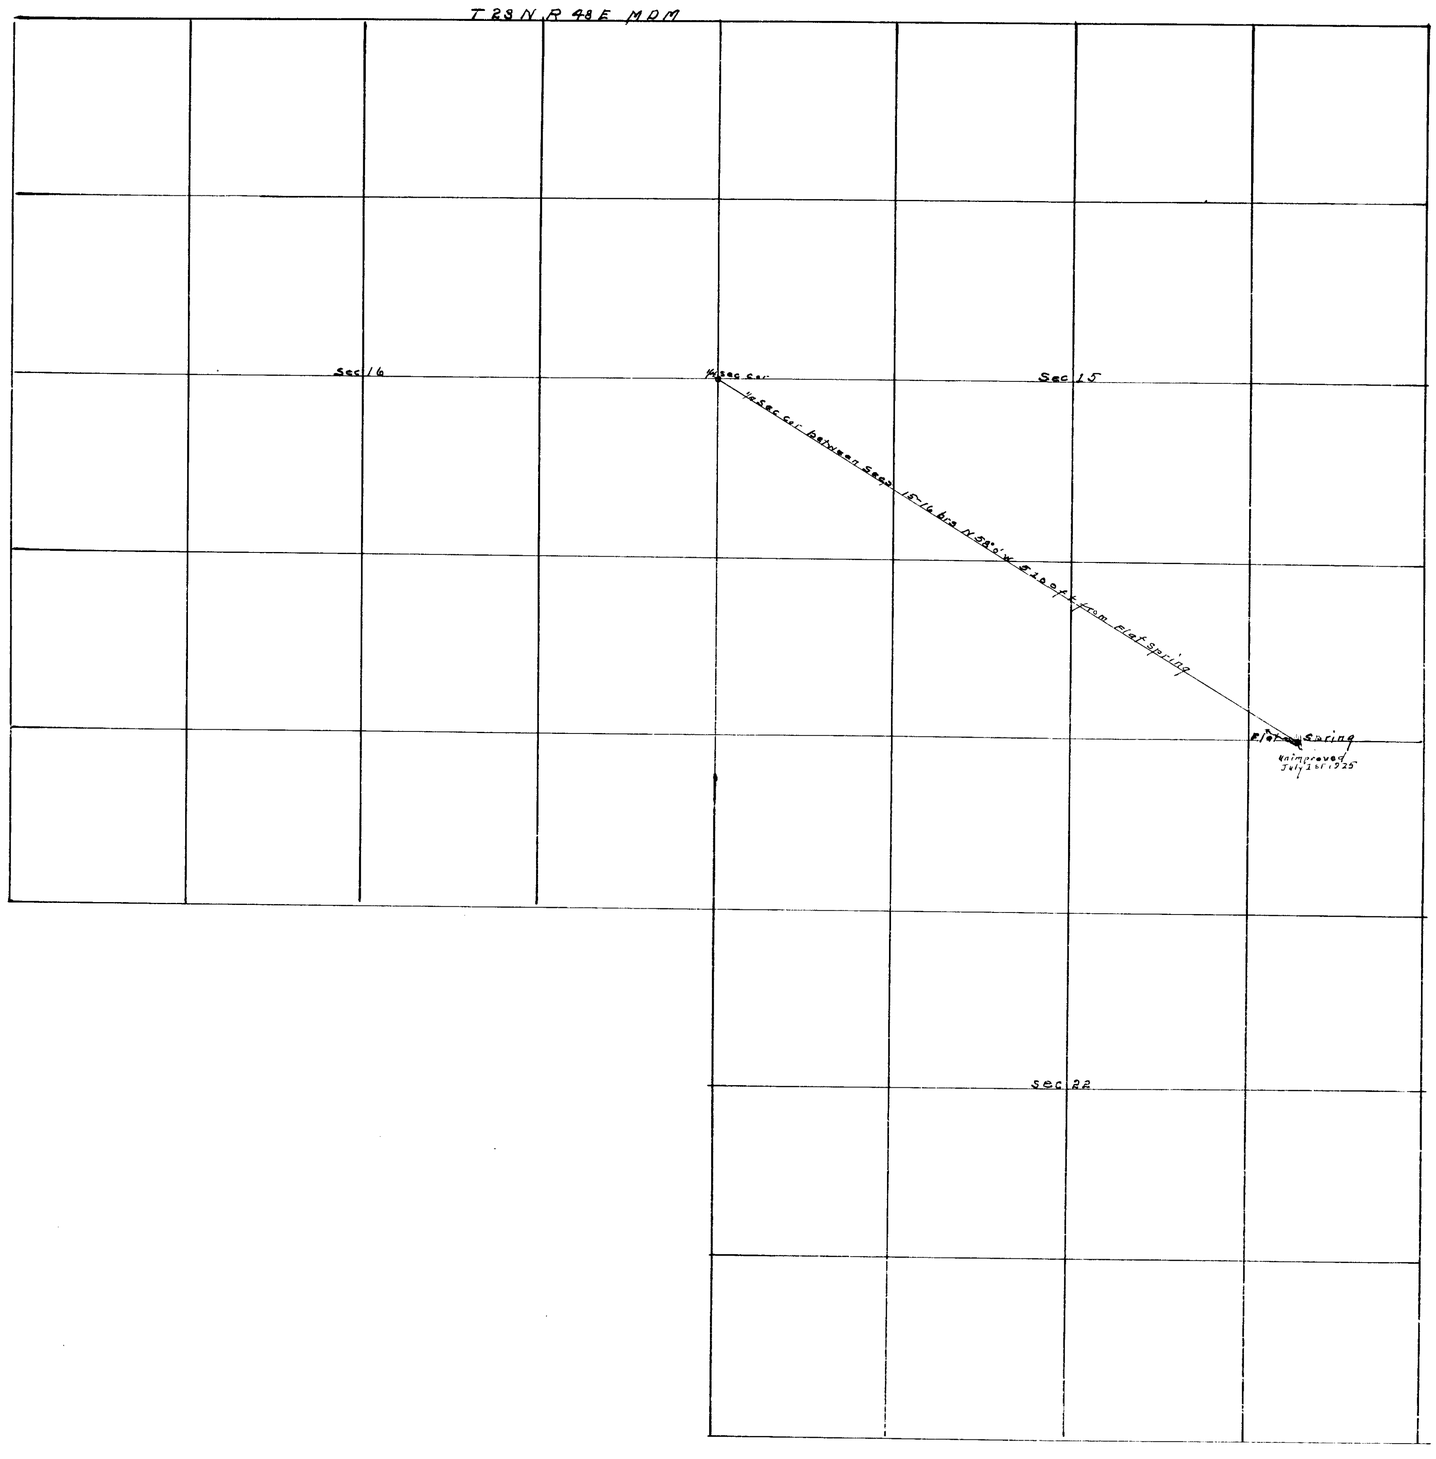

Section	Sub division	Twp	Range			
22	NE NE	23N	48E			

MAP OF APPROPRIATION OF WATER BY FRITZ WALTI. EUREKA COUNTY, NEVADA

STATE OF NEVADA }
COUNTY OF EUREKA } SS

I Clarence Johnson being first duly sworn depose and say that the above map is a true and accurate plat of the lands and spring used by Fritz Walti as taken from the field notes of a survey made by me completed on the 1st day of July 1925.
That the map and survey were made at the instance of Fritz Walti vested owner of said spring and that it truly represents the location thereof

Subscribed and sworn to before me
This 3rd day of September 1925

Clarence Johnson
Surveyor

Notary Public in and for Eureka County Nevada

scale 1 inch = 600 ft

FILED
SEP 28 1925
STATE ENGINEER