section	sub div.	Twp	Range			
33	NE¼ SE¼	23 N	48 E	Red Mt Spring		

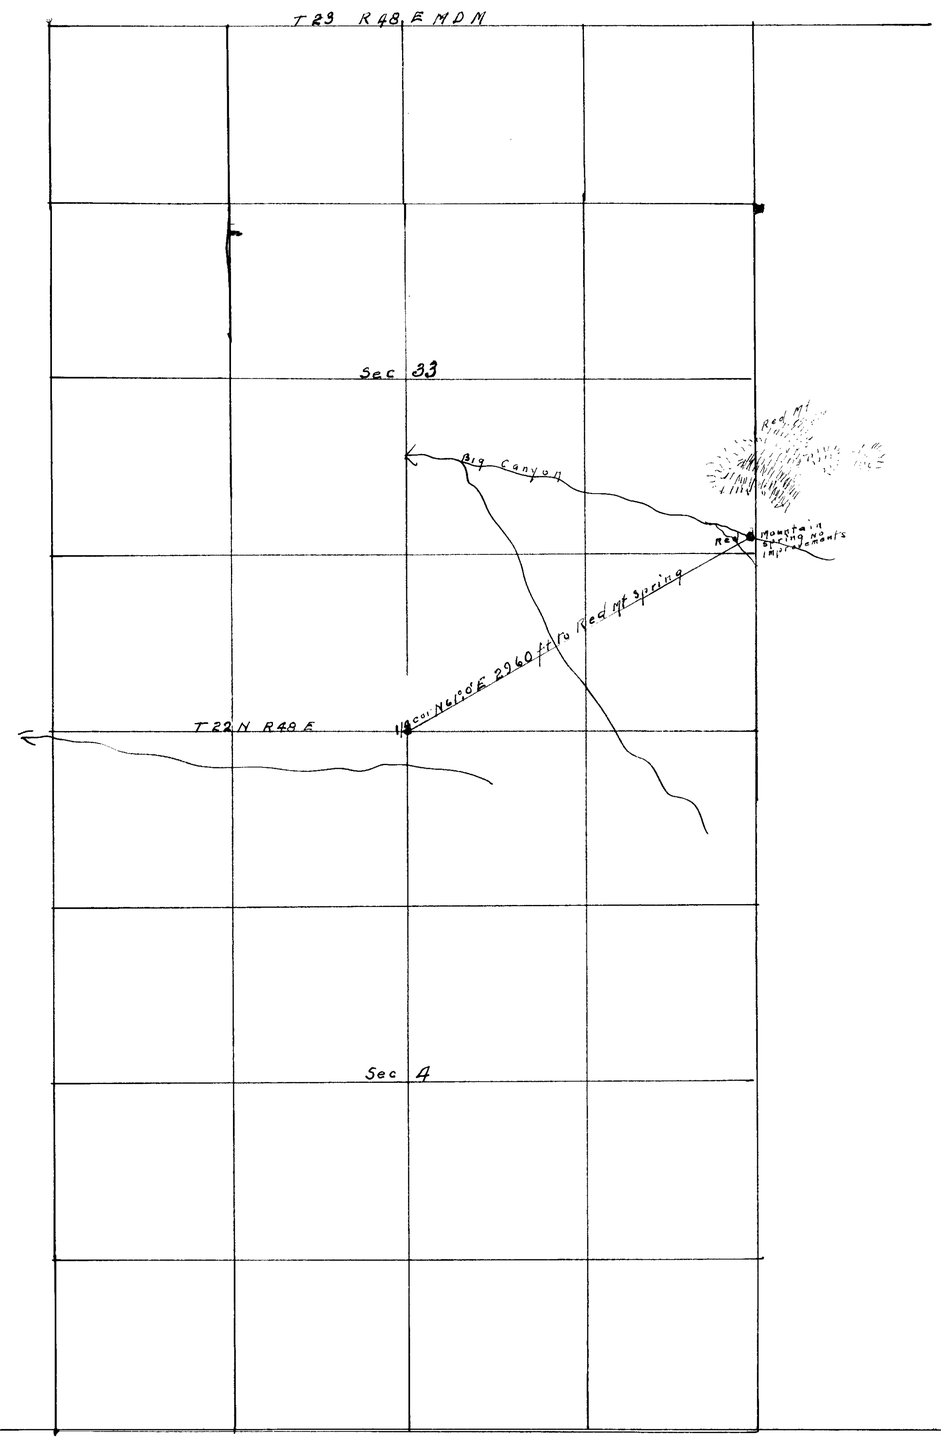

MAP OF APPROPRIATION OF WATER BY FRITZ WALTI EUREKA COUNTY NEVADA

STATE OF NEVADA } SS
COUNTY OF EUREKA }

I Clarence Johnson being first duly sworn depose and say that the above map is a true and accurat plat of the lands and spring owned by vested rights by Fritz Walti, as taken from the field notes of a survey made by me completed the 1st day of July 1925. That the map and survey were made at the instance of said Fritz Walti Claimant of said springs and it truly represents the location thereof

Subscribed and sworn to before me this 8 day of July 1925

Clarence Johnson
Surveyor

Evelyn Eastman
Notary Public in and for Eureka County, Nevada

Scale 1 in = 600 ft

FILED
SEP 28 1925

7525