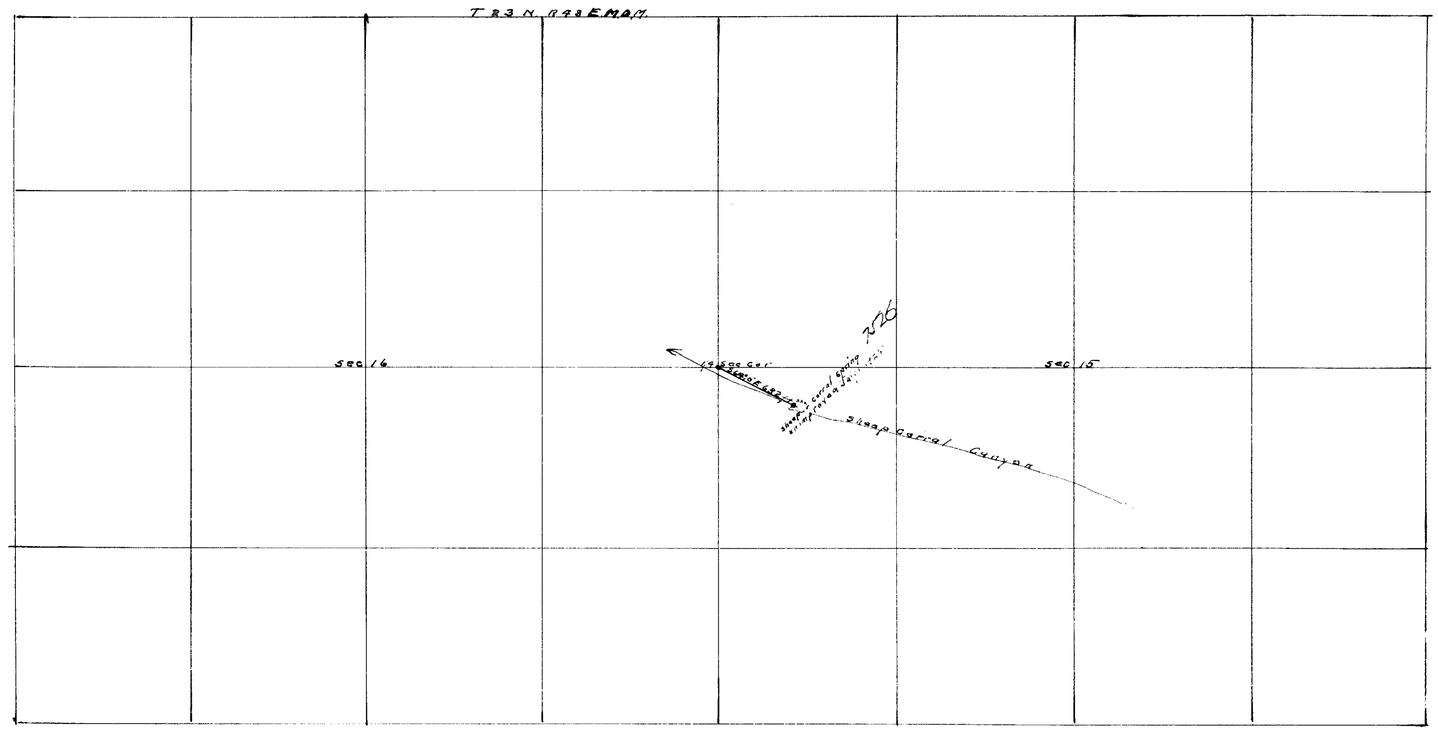

Section	Subdivision	Twp	Range			
15	NW¼ SW¼	23 N	48 E	Sheep Corral Spring		

MAP OF APPROPRIATION OF
WATER BY FRITZ WALTI,
EUREKA COUNTY, NEVADA.

STATE OF NEVADA }
COUNTY OF EUREKA } SS

I Clarence Johnson being first duly sworn depose and say that the above map is a true and accurate plat of the lands and spring used by Fritz Walti as taken from the field notes of a survey made by me completed on the 1st day of July 1925
That the map and survey were made at the instance of Fritz Walti owner of said spring and that it truly represents the location thereof

Clarence Johnson

Subscribed and sworn to before me this 24 day of Sept 1925

Edgar Earthen

Notary Public in and for
Eureka County Nevada

FILED
SEP 28 1925

scale 1 inch = 600 ft