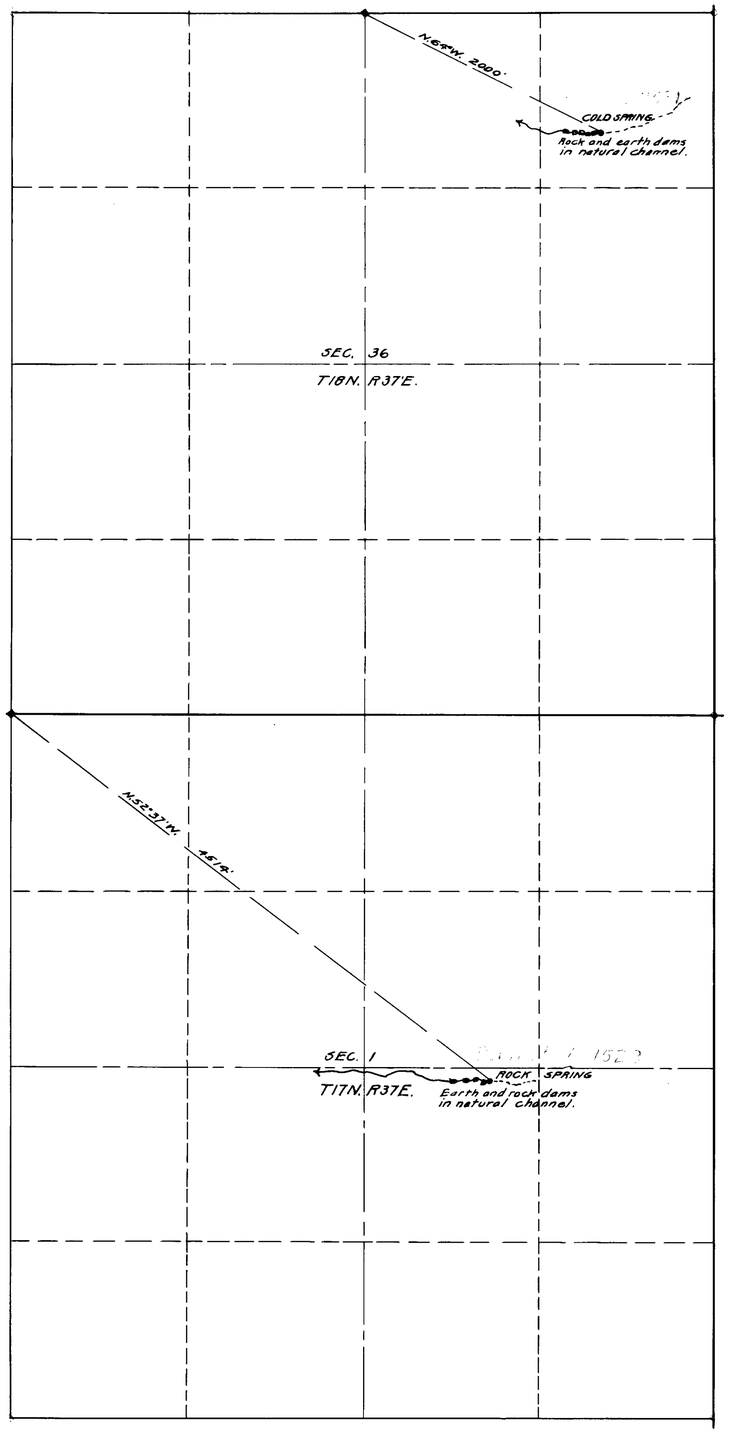

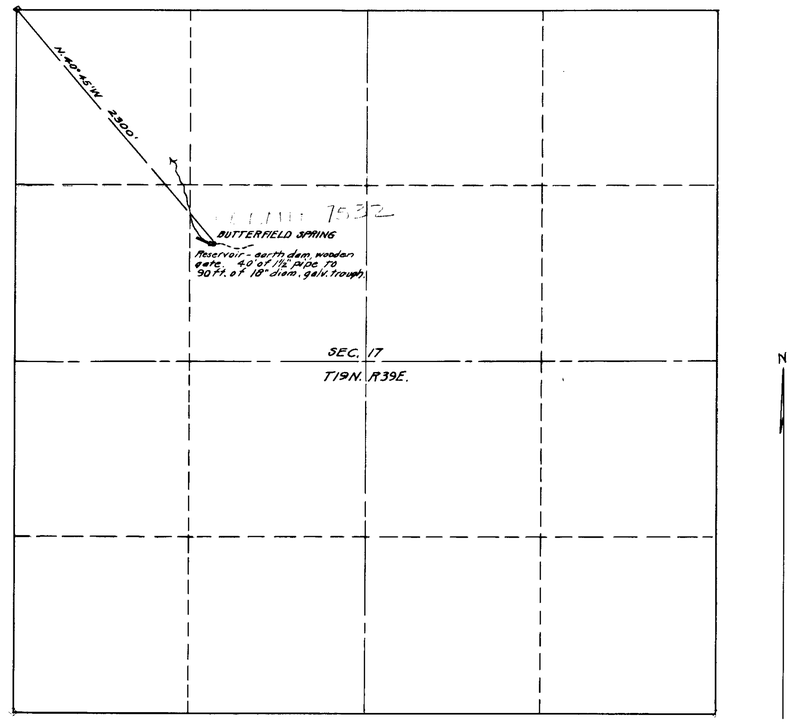

State of Nevada }
County of Ormsby } SS.

I, C.V. Taylor, first being duly sworn, depose and say that this map has been made from the field notes of a survey made by me, completed May 30, 1940, at the instance of W.W. Whitaker. That it truly and correctly represents the location and extent of the works constructed under Permits No. 7529, 7531 and 7532 to divert water respectively from Rock Spring, Cold Spring, and Butterfield Spring, by W.W. Whitaker, for stock watering purposes.

C.V. Taylor
State Water Right Surveyor

Subscribed and sworn to before me this 1st day of June, 1940.

C.E. Shiel
Notary Public in and for Ormsby County, Nevada.

My Commission Expires July 6, 1941

FILED
June 1, 1940

#7529	#2557	Dec. 30, 1940
#7531	#2558	Dec. 30, 1940
#7532	#2559	Dec. 30, 1940

0 1000 2000 3000 4000 5000 FT.

MAP TO ACCOMPANY PROOFS OF APPLICATION
OF WATER TO BENEFICIAL USE
FOR STOCK WATERING PURPOSES
PERMIT NO. 7529 ROCK SPRING
" " 7531 COLD "
" " 7532 BUTTERFIELD "

CHURCHILL COUNTY, NEVADA
BY W.W. WHITAKER

PLACE IN → 7529 7531 7532