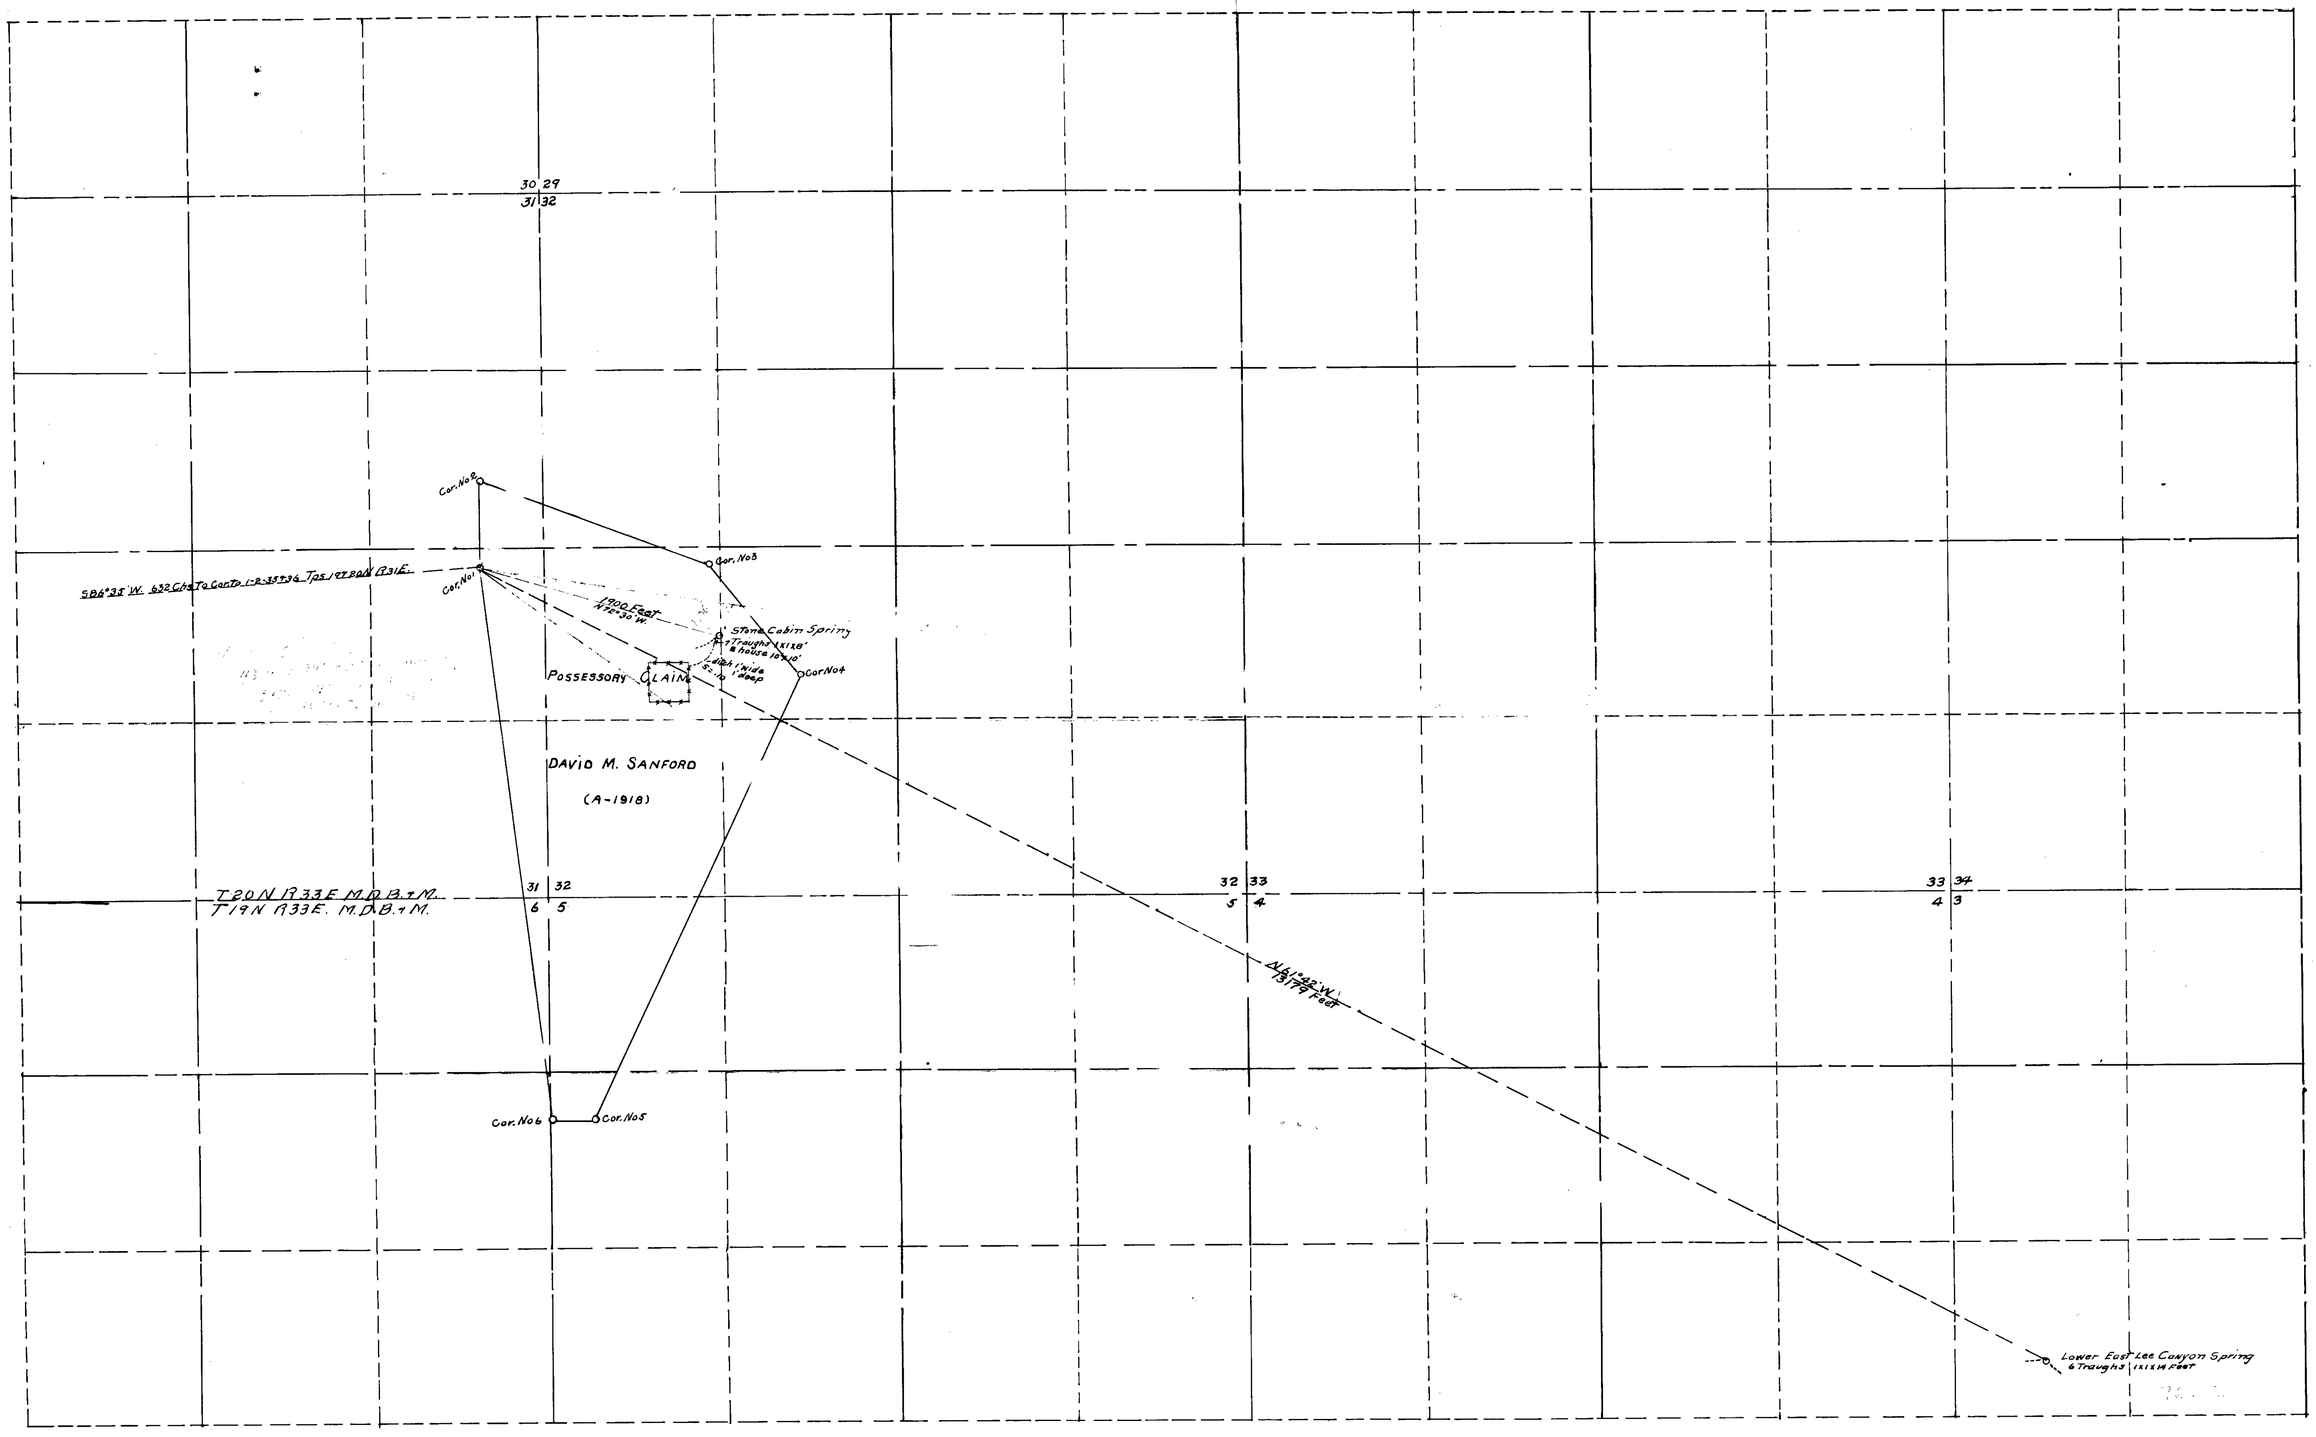

State of Nevada
County of Churchill } S.S.

I. T. H. Wall being first duly sworn depose and say that the above map is a true and accurate plat of Stone Cabin spring and Lower east Lee Canyon spring as taken from the field notes of a survey made by me completed on the 2 day of October 1925. That such survey was made at the instance of C. E. Kent. That the map represents the works described in apptication No.

T. H. Wall. , Surveyor

Subscribed and sworn to before me this, the 6th day of October 1925

E. Cann.

Notary Public in and for Churchill County Nevada.

7536 ~~1420~~ 6-23-28

7536 Amended ~1420~~ 2-9-31

7552 ~1422~~ 6-23-28

FILED
March 25, 1927
STATE ENGINEER

Chas. E. Kent
Stillwater, Nevada.
Map showing Location and improvements of Lower East Lee Canyon Sp. and Stone House Spring

Scale 1" = 600'

File under 7536 - 7552