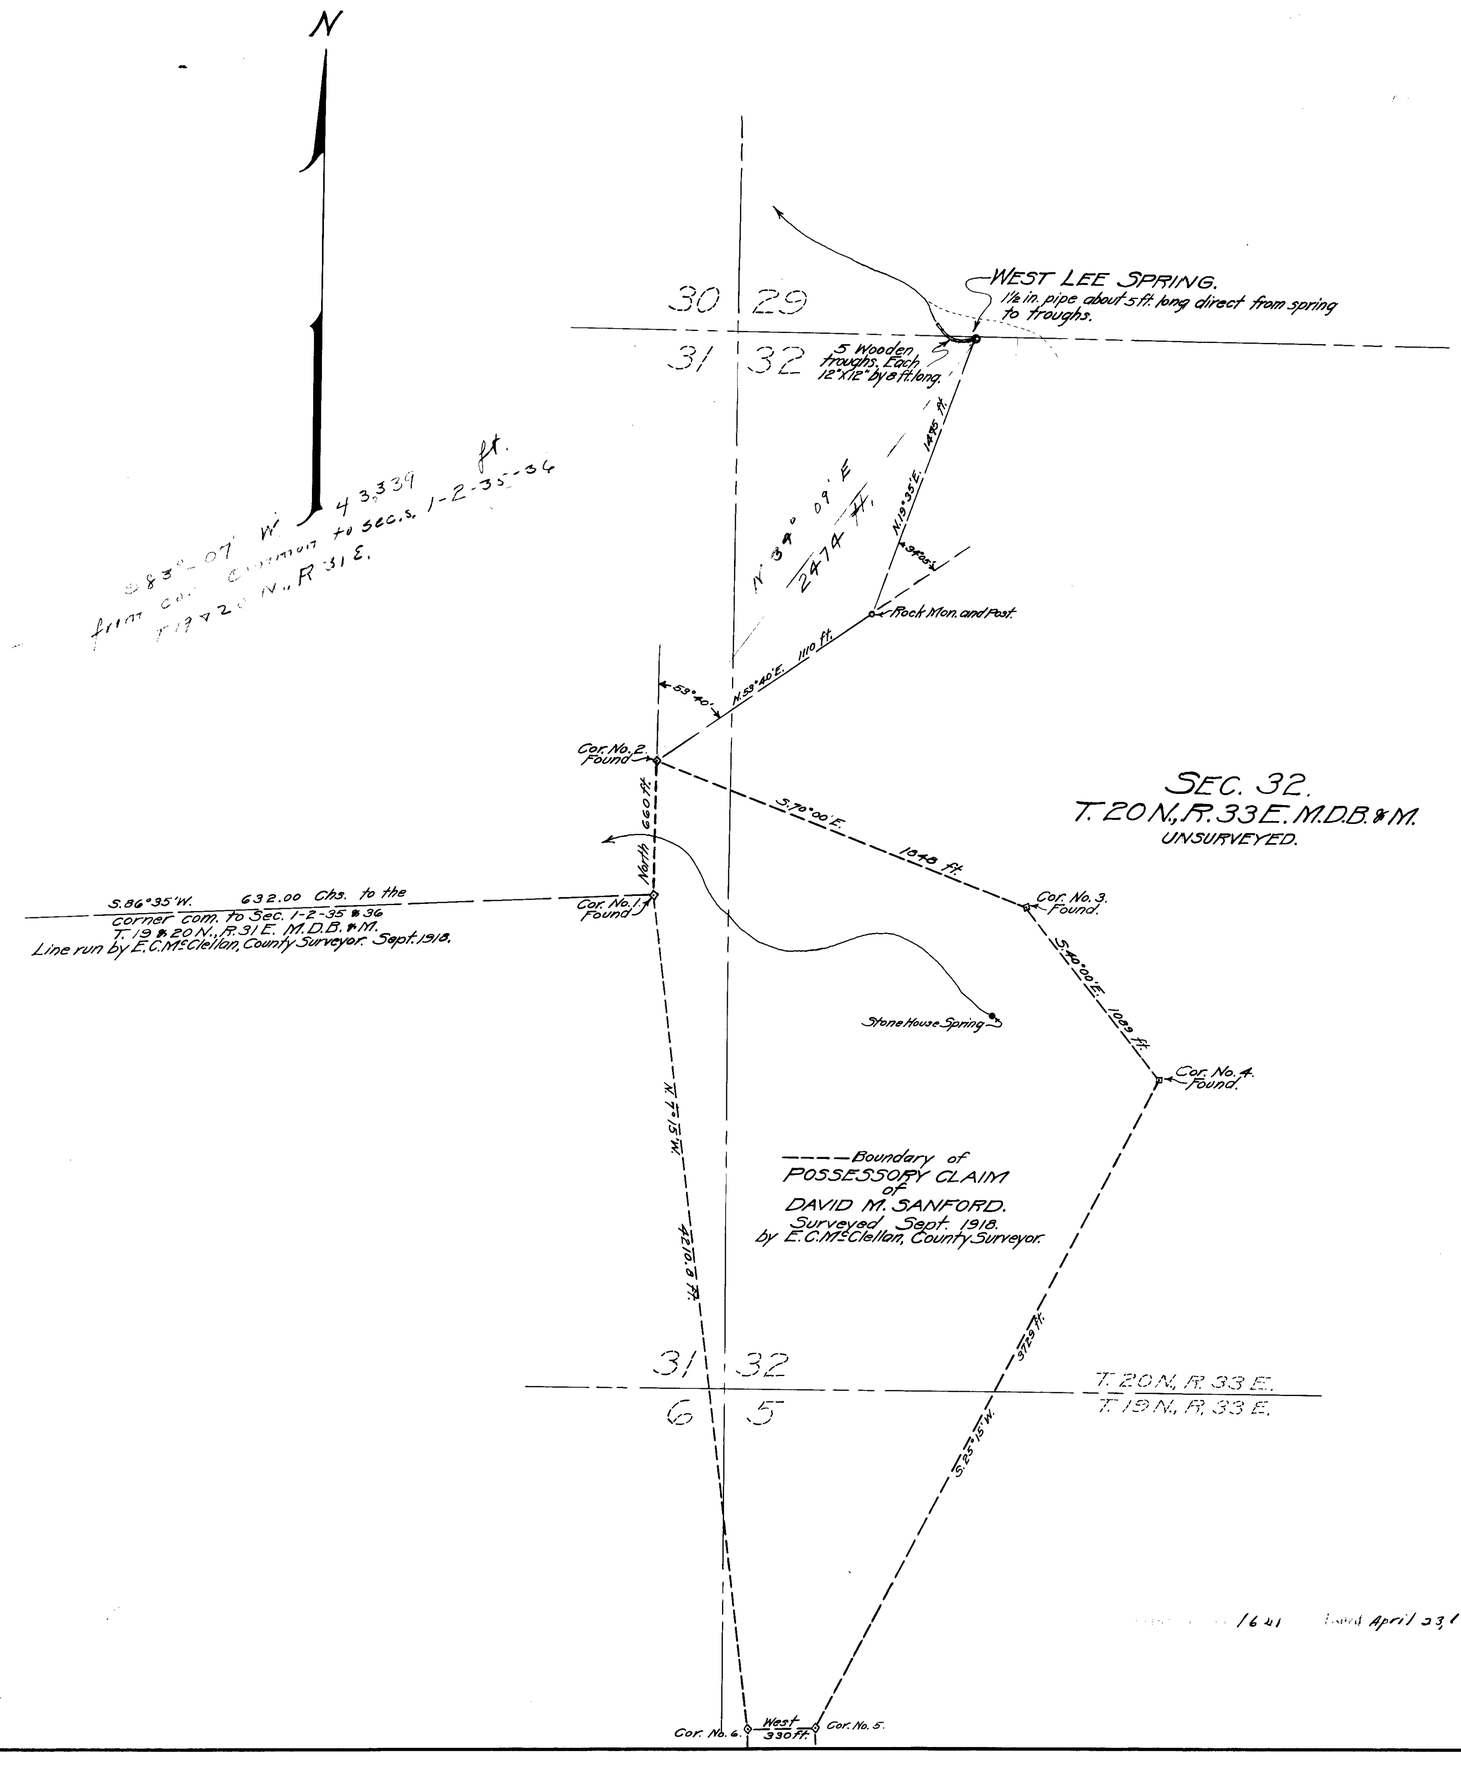

SKETCH
Showing works at West Lee Spring.

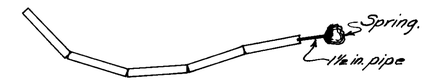

5 Wooden troughs. Each 12"x12" by 8 ft. long.
Total length = 40 ft.

STATE OF NEVADA
COUNTY OF CHURCHILL } S.S.

I, L.F. Canterbury, being first duly sworn, depose and say that this map, consisting of one sheet, has been correctly drawn to the designated scale from field notes of a survey made by me between the 11 day of July and the 12 day of July 1928; that it truly and correctly represents the location and extent of the works used to divert water from West Lee Spring in Churchill County by The Kent Land & Livestock Co. for Stockwatering purposes. That the point of diversion, the approximate location and size of the diverting conduit, the place and manner of use, and the location and names of all other works or streams which are crossed by, or connected with the said works, are fully and correctly designated thereon.

L.F. Canterbury
STATE WATER RIGHT SURVEYOR.

Subscribed and sworn to before me this 18 day of July, 1928.

[illegible]
NOTARY PUBLIC IN AND FOR CHURCHILL COUNTY, NEVADA.

SCALE:- 1 IN. = 400 FT.

0 200 400 800 1200 1600 2000 FEET

MAP TO ACCOMPANY
APPLICATION
TO APPROPRIATE WATER
FOR
STOCKWATERING
BY
THE KENT LAND & LIVESTOCK CO.
FROM
WEST LEE SPRING.

Aug. 18, 1928

1641 Issued April 23, 1930

7542