	Section	Subdivision	Township	Range	Cultivated Acreage	Description of Culture	Date of 1st Culture
1926 Culture	35	SW. NW	T21N	R36E	0.3	Pot & grain	
	"	SE NW	"	"	0.8	"	
	"	NW SW	"	"	0.9	"	

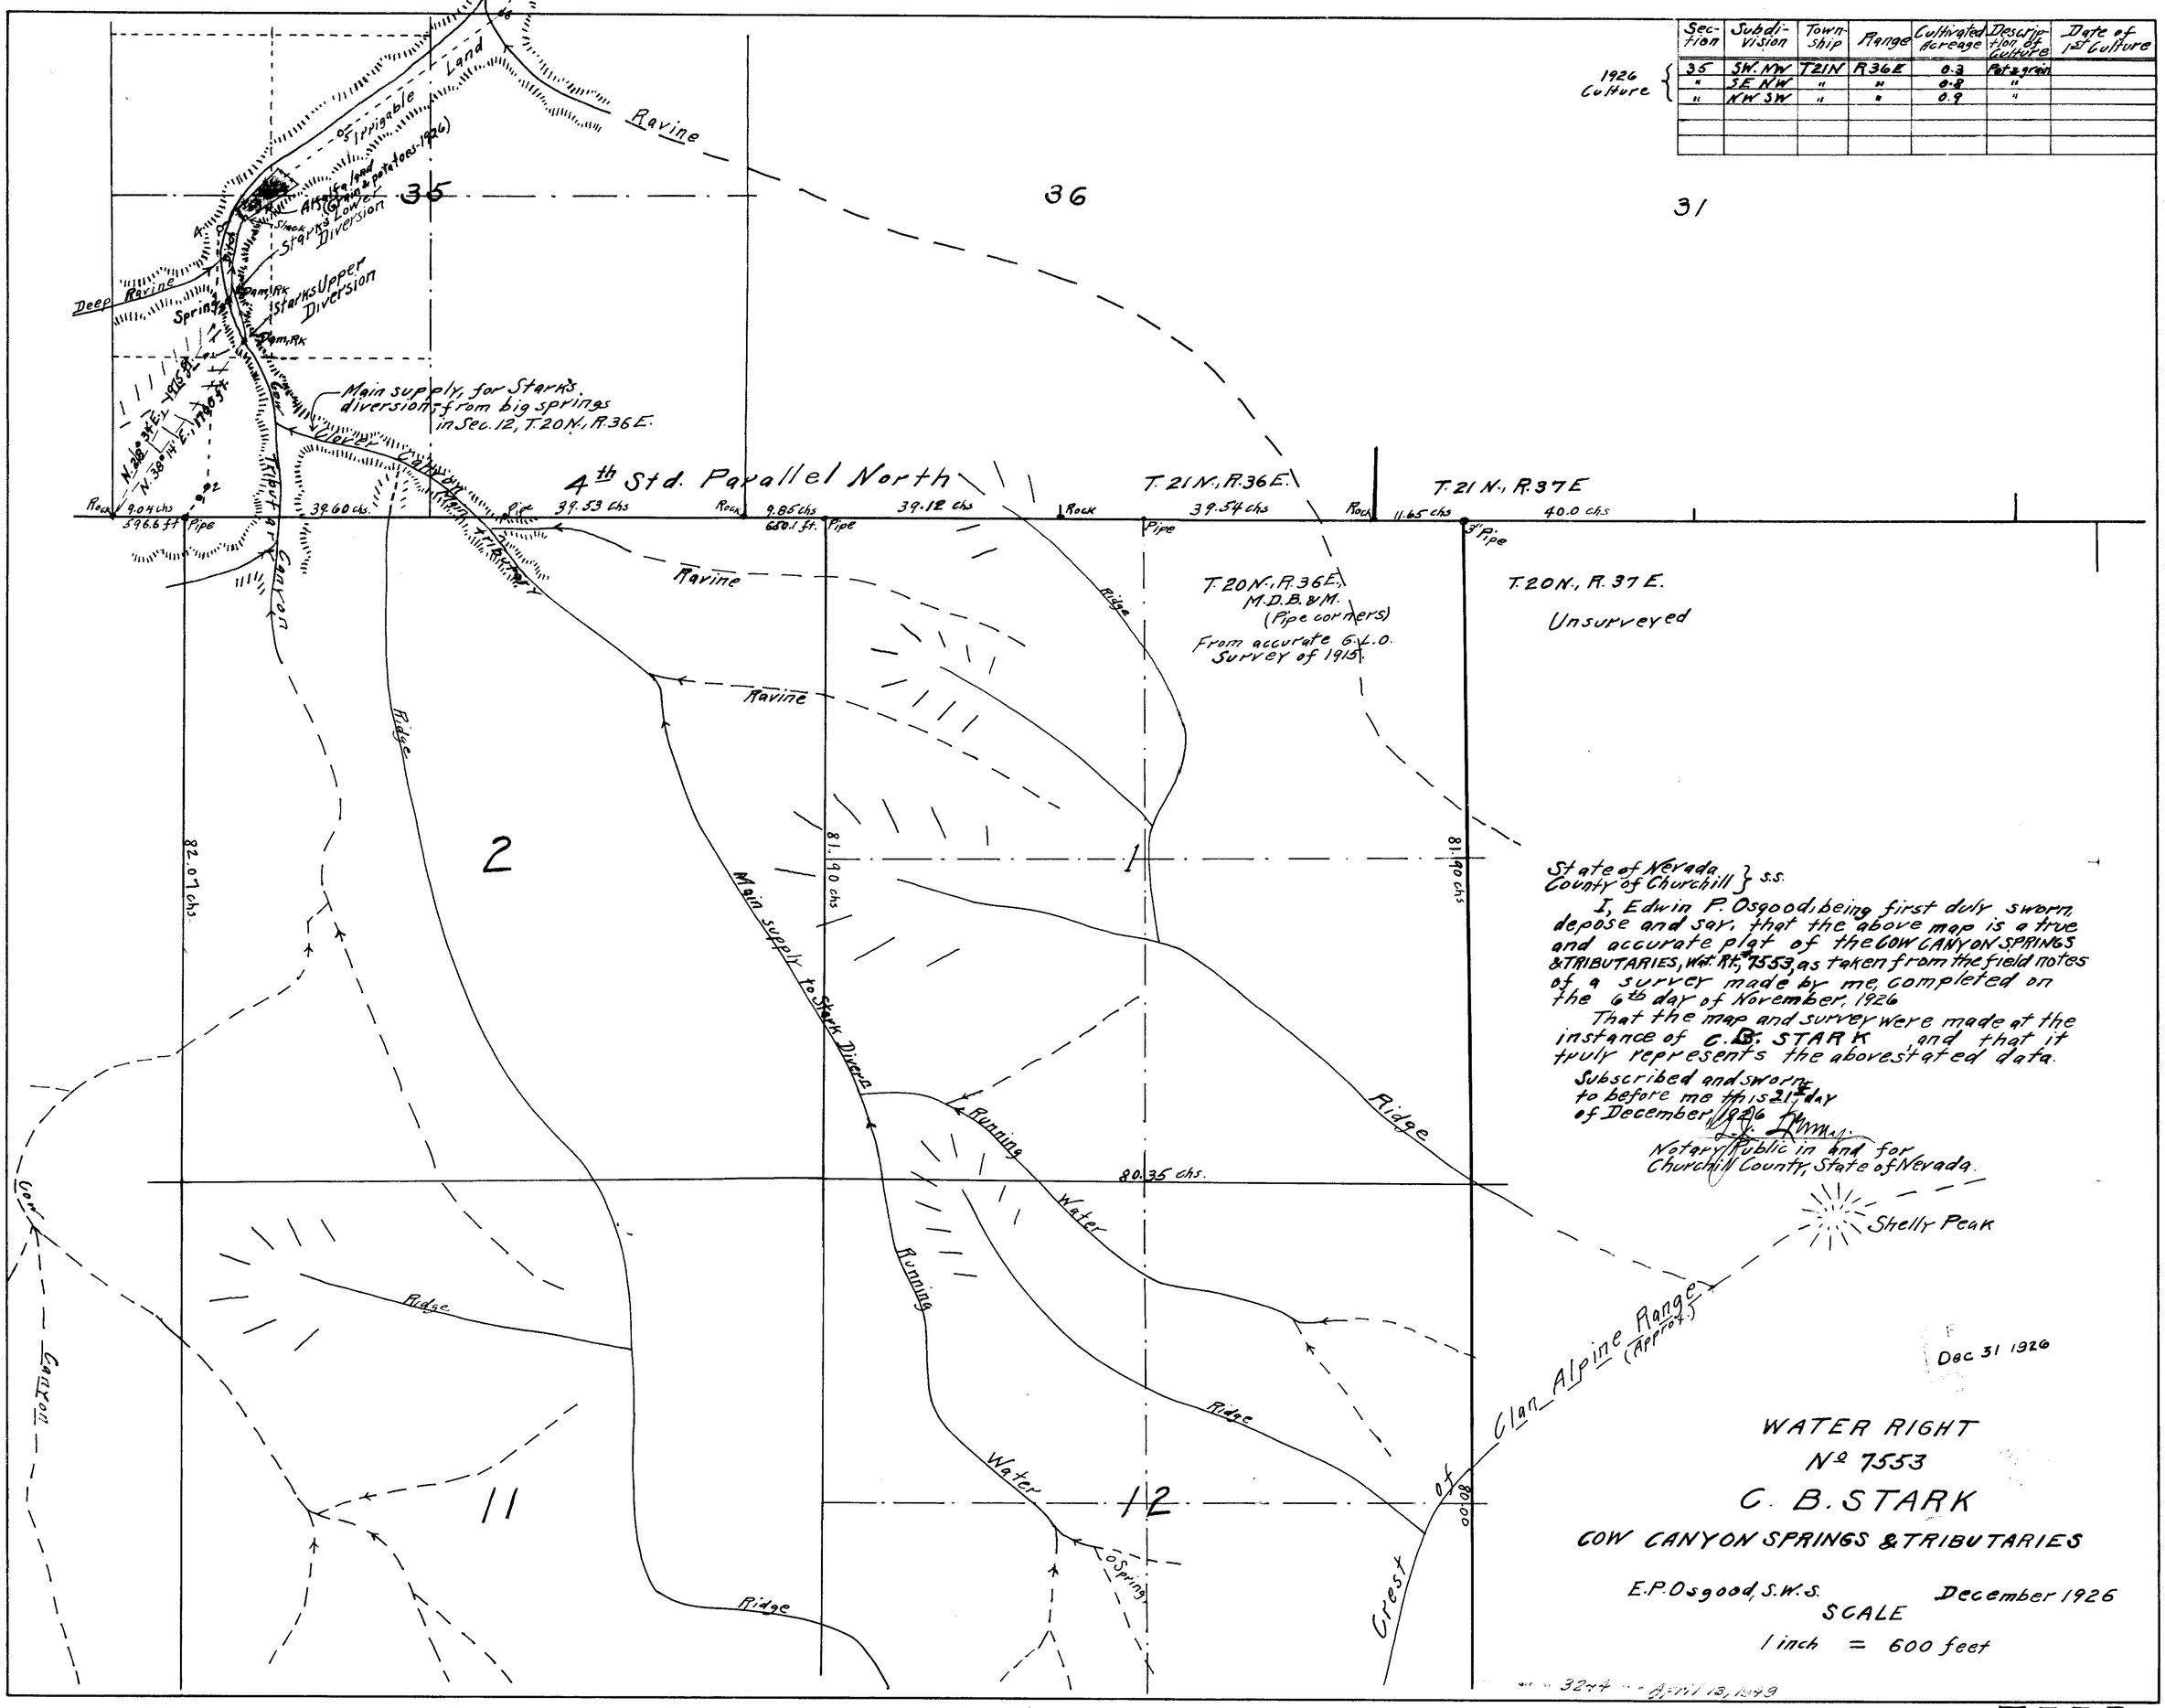

State of Nevada } s.s.
County of Churchill }

I, Edwin P. Osgood, being first duly sworn, depose and say, that the above map is a true and accurate plat of the COW CANYON SPRINGS & TRIBUTARIES, Wat. Rt. #7553, as taken from the field notes of a survey made by me, completed on the 6th day of November, 1926

That the map and survey were made at the instance of C. B. STARK and that it truly represents the above stated data.

Subscribed and sworn to before me this 21st day of December, 1926

[signature]
Notary Public in and for Churchill County, State of Nevada.

Dec 31 1926

WATER RIGHT
Nº 7553
C. B. STARK
COW CANYON SPRINGS & TRIBUTARIES

E.P. Osgood, S.W.S. December 1926
SCALE
1 inch = 600 feet

3244 April 13, 1949

7553