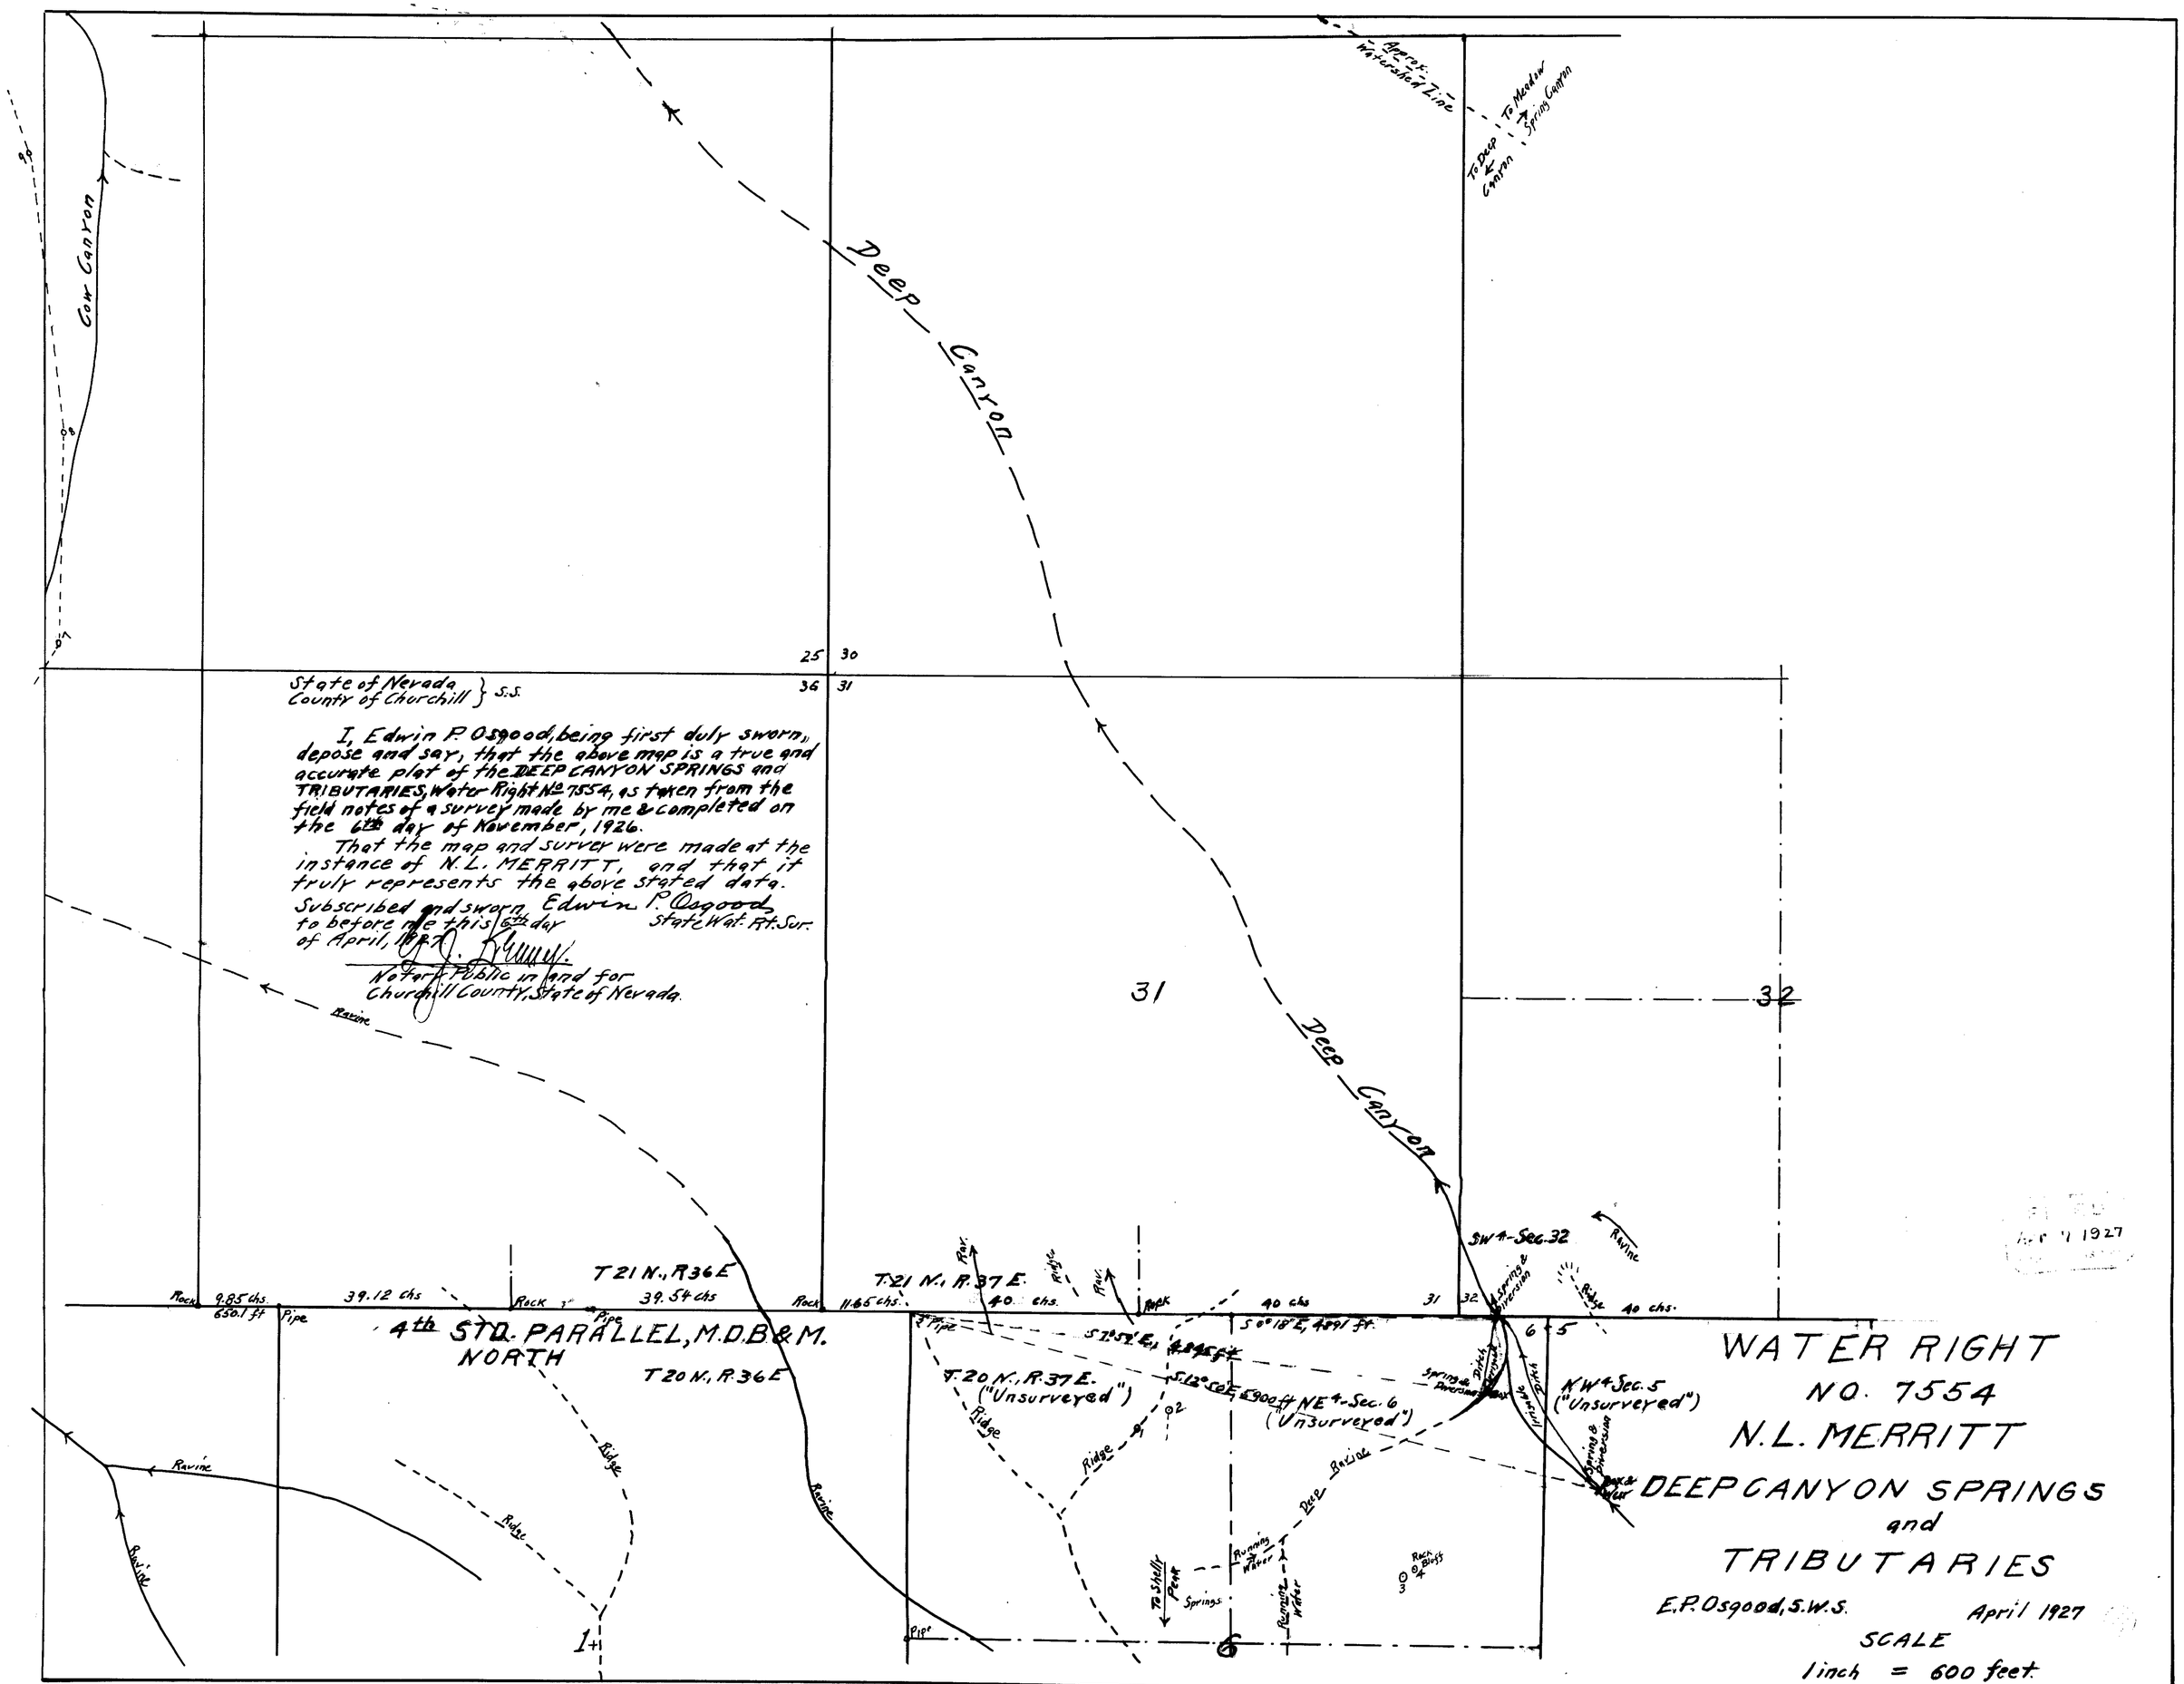

Cow Canyon
Deep Canyon
Approx. Watershed Line
To Deep Canyon
To Meadow Spring Canyon
25
30
36
31
State of Nevada
County of Churchill } S.S.
I, Edwin P. Osgood, being first duly sworn, depose and say, that the above map is a true and accurate plat of the DEEP CANYON SPRINGS and TRIBUTARIES, Water Right No 7554, as taken from the field notes of a survey made by me & completed on the 6th day of November, 1926.
That the map and survey were made at the instance of N.L. MERRITT, and that it truly represents the above stated data.
Subscribed and sworn to before me this 6th day of April, 1927.
Edwin P. Osgood
State Wat. Rt. Sur.
Notary Public in and for Churchill County, State of Nevada.
31
32
Deep Canyon
Ravine
SW4-Sec. 32
T 21 N., R 36 E
T 21 N., R 37 E.
Rock
9.85 chs.
650.1 ft
Pipe
39.12 chs
39.54 chs
11.65 chs.
40 chs.
40 chs
40 chs.
4th STD. PARALLEL, M.D.B.&M.
NORTH
T 20 N., R 36 E
T 20 N., R 37 E.
("Unsurveyed")
NE4-Sec. 6
("Unsurveyed")
NW4 Sec. 5
("Unsurveyed")
Ridge
Deep Ravine
Running Water
To Shelly Peak
Springs
Rock Bluff
Spring & Diversion
Ditch
Irrigable
Box & Weir
1
6
WATER RIGHT
NO. 7554
N.L. MERRITT
DEEP CANYON SPRINGS
and
TRIBUTARIES
E.P. Osgood, S.W.S.
April 1927
SCALE
1 inch = 600 feet

7554