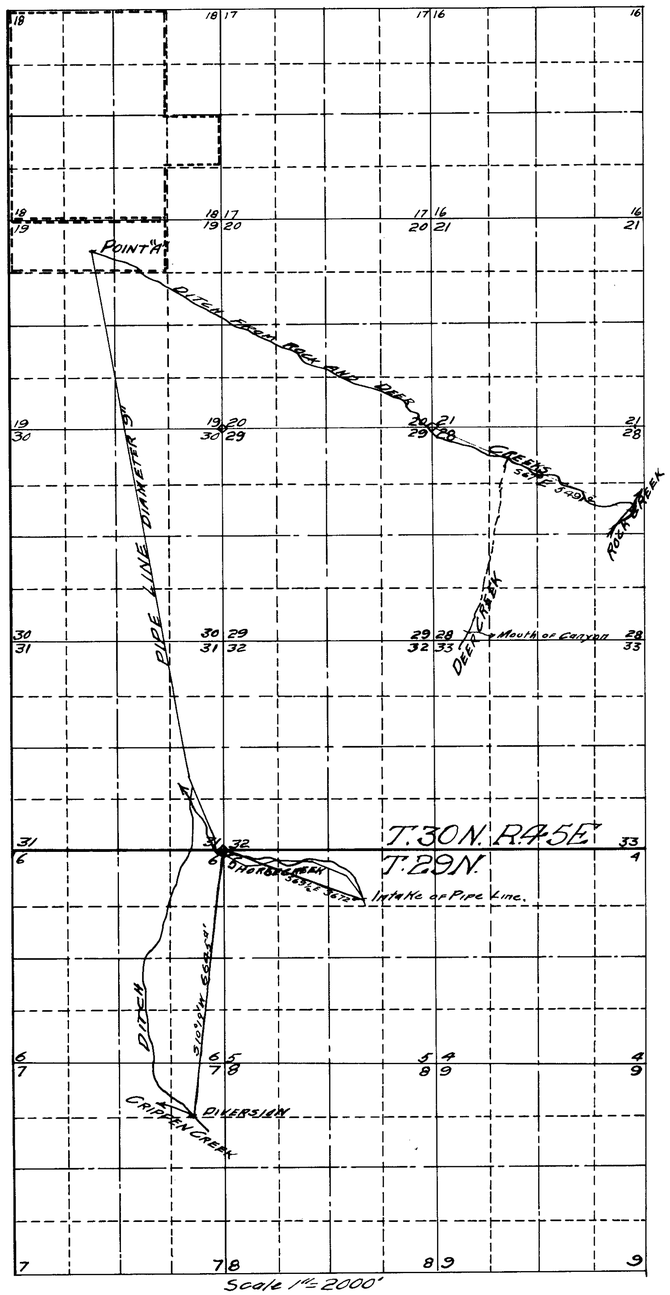

Scale 1"=2000'

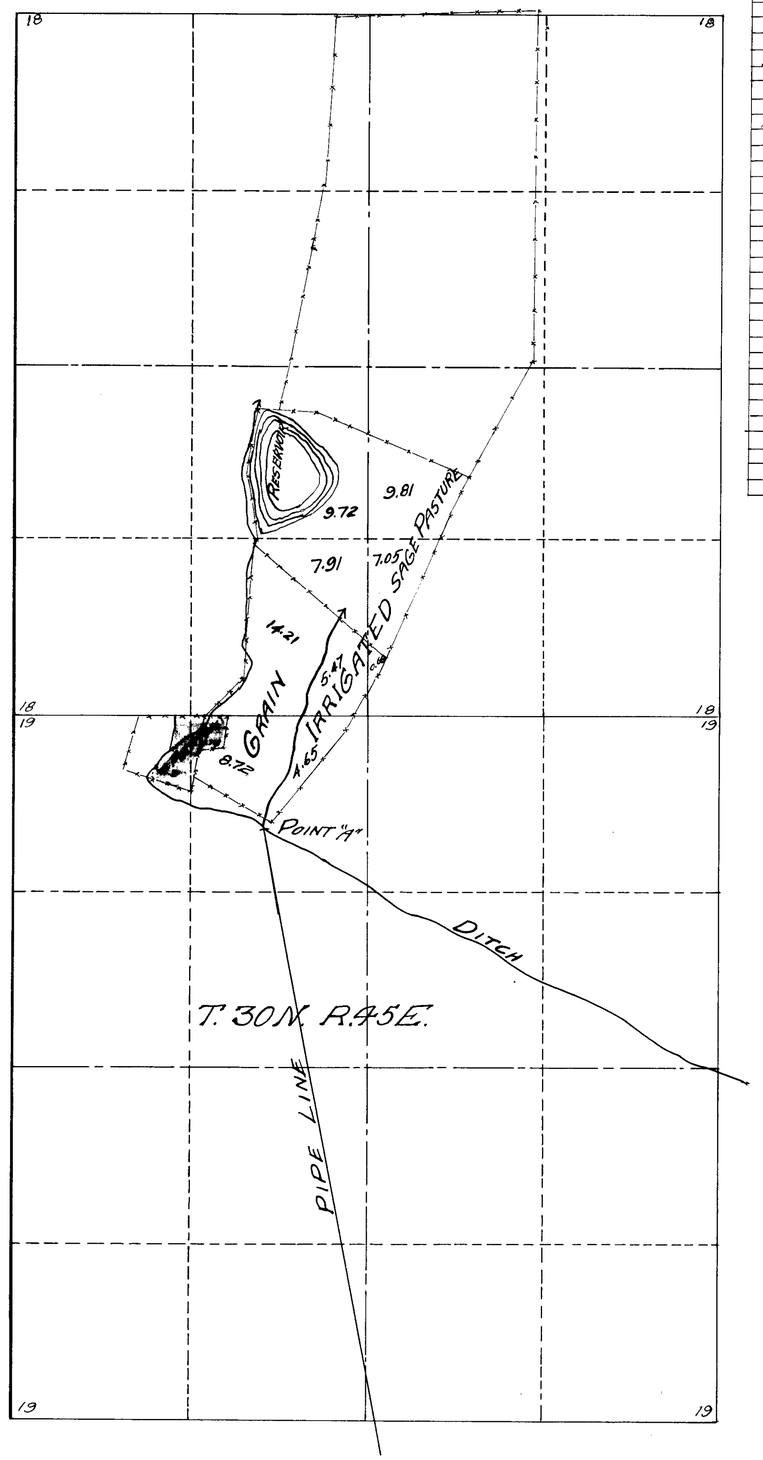

SECTION	SUBDIVISION	T. N.	R.E.	ACREAGE	DESCRIPTION OF CULTURE	DATE OF FIRST CULTURE
18	NW¼ of SE¼	30	45	9.81	SAGE PASTURE	
"	NE¼ " SW¼	"	"	8.87	" "	
"	SW¼ " SE¼	"	"	7.73	" "	
"	SE¼ " SW¼	"	"	13.38	" "	
"	" " "	"	"	14.21	GRAIN	
19	NE¼ of NW¼	"	"	8.72	"	
"	" " "	"	"	4.65	SAGE PASTURE	
"	" " "	"	"	1.74	POTATOES	
"	NW¼ " NW¼	"	"	2.30	"	
18	NE¼ " SW	"	"	0.85	SAGE PASTURE	
	TOTAL			72.26		

STATE of NEVADA }
COUNTY of ELKO } S.S.

W.H. SETTELMEYER being first duly sworn, deposes and says that the above map is a true and accurate plat of the lands irrigated by W.T. JENKINS CO., as taken from the field notes of a survey made by me and completed on the 10th day of November 1923.

That the map and survey were made at instance of W.T. JENKINS CO owner of said lands and that it truly represents the land irrigated by said W.T. JENKINS CO.

W.H. Settelmeyer
STATE WATER RIGHT SURV.

Subscribed and sworn to before me this 2nd day of SEPTEMBER 1927.

Wesley Greenwell
NOTARY PUBLIC in and for ELKO COUNTY NEVADA.

FILED
Feb 9, 1928
STATE ENGINEER

CULTURAL MAP
OF LANDS OF
W.T. JENKINS CO.,

WATER SOURCE { CRIPPEN CREEK, HORSE CREEK, DEER CREEK, ROCK CREEK

WATER SYSTEM: REESE RIVER

BATTLE MOUNTAIN, LANDER Co. NEV.

Scale 1"=600'

— 1332 — 12-26-28

PERMIT #7559