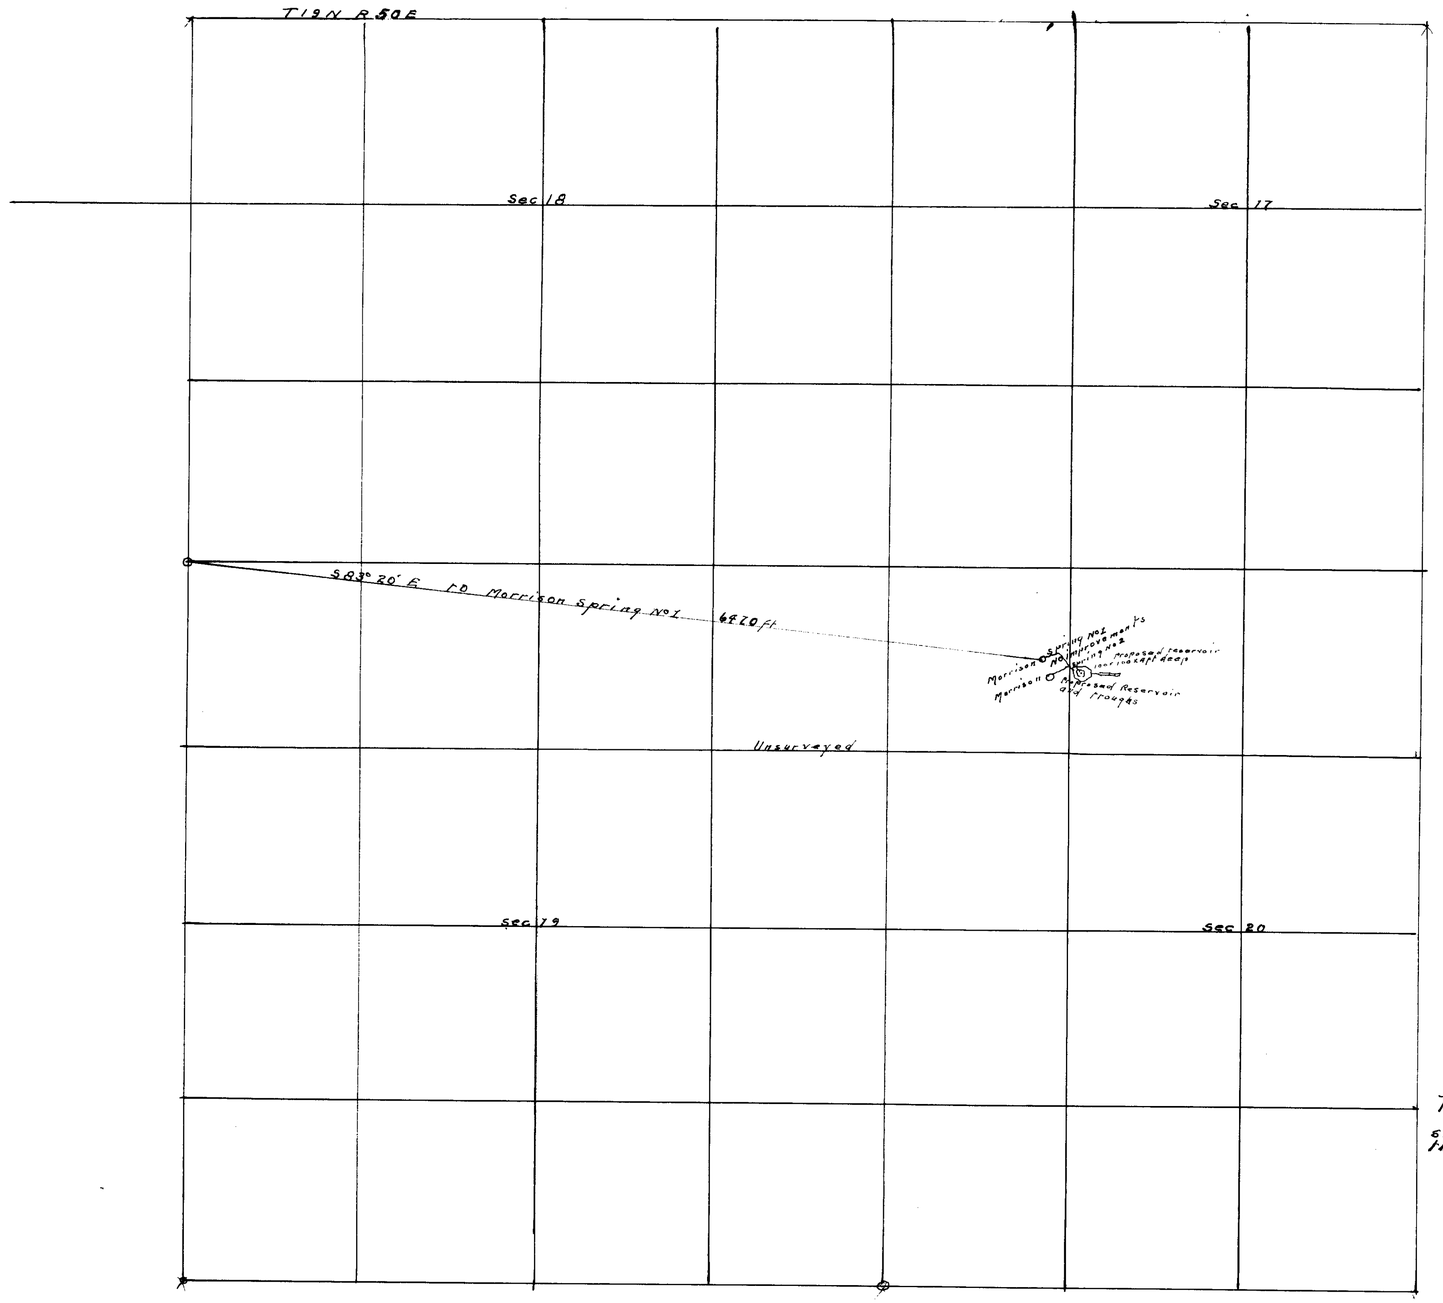

Section	Sub Div	Twp	Range			
20	NW¼ NW¼	19 N	50 E	Morrison Springs No 1 & 2		

MAP OF APPROPRIATION OF WATER
BY JAMES. S. MORRISON
EUREKA COUNTY NEVADA

State of Nevada } ss
County of Eureka }

I Clarence Johnson being first duly sworn depose and say that the above map is a true and accurate plat of the lands and springs appropriated by James S Morrison as taken from the field notes of a survey made by me completed Oct 29 1925.
That the map and survey were made at the instance of James S Morrison locator, and that it truly represents the location thereof

Subscribed and sworn to before me this 2 day of November 1925

Clarence Johnson
Surveyor

Edgar Eastham
Making Publisher

Scale, 1 inch = 600 ft

FILED
March 15, 1926
STATE ENGINEER'S OFFICE

7571