Name	Section	Sub-division	Town-ship.	Range	Remarks
Willow Spring	7	S.E.¼ of S.W.¼	13 N.	51 E.	Unsurveyed land
Willow Spring No.2	12	N.E.¼ of S.E.¼	13 N.	50 E.	"
Road Canyon Spring	11	N.E.¼ of N.W.¼	13 N.	50 E.	"

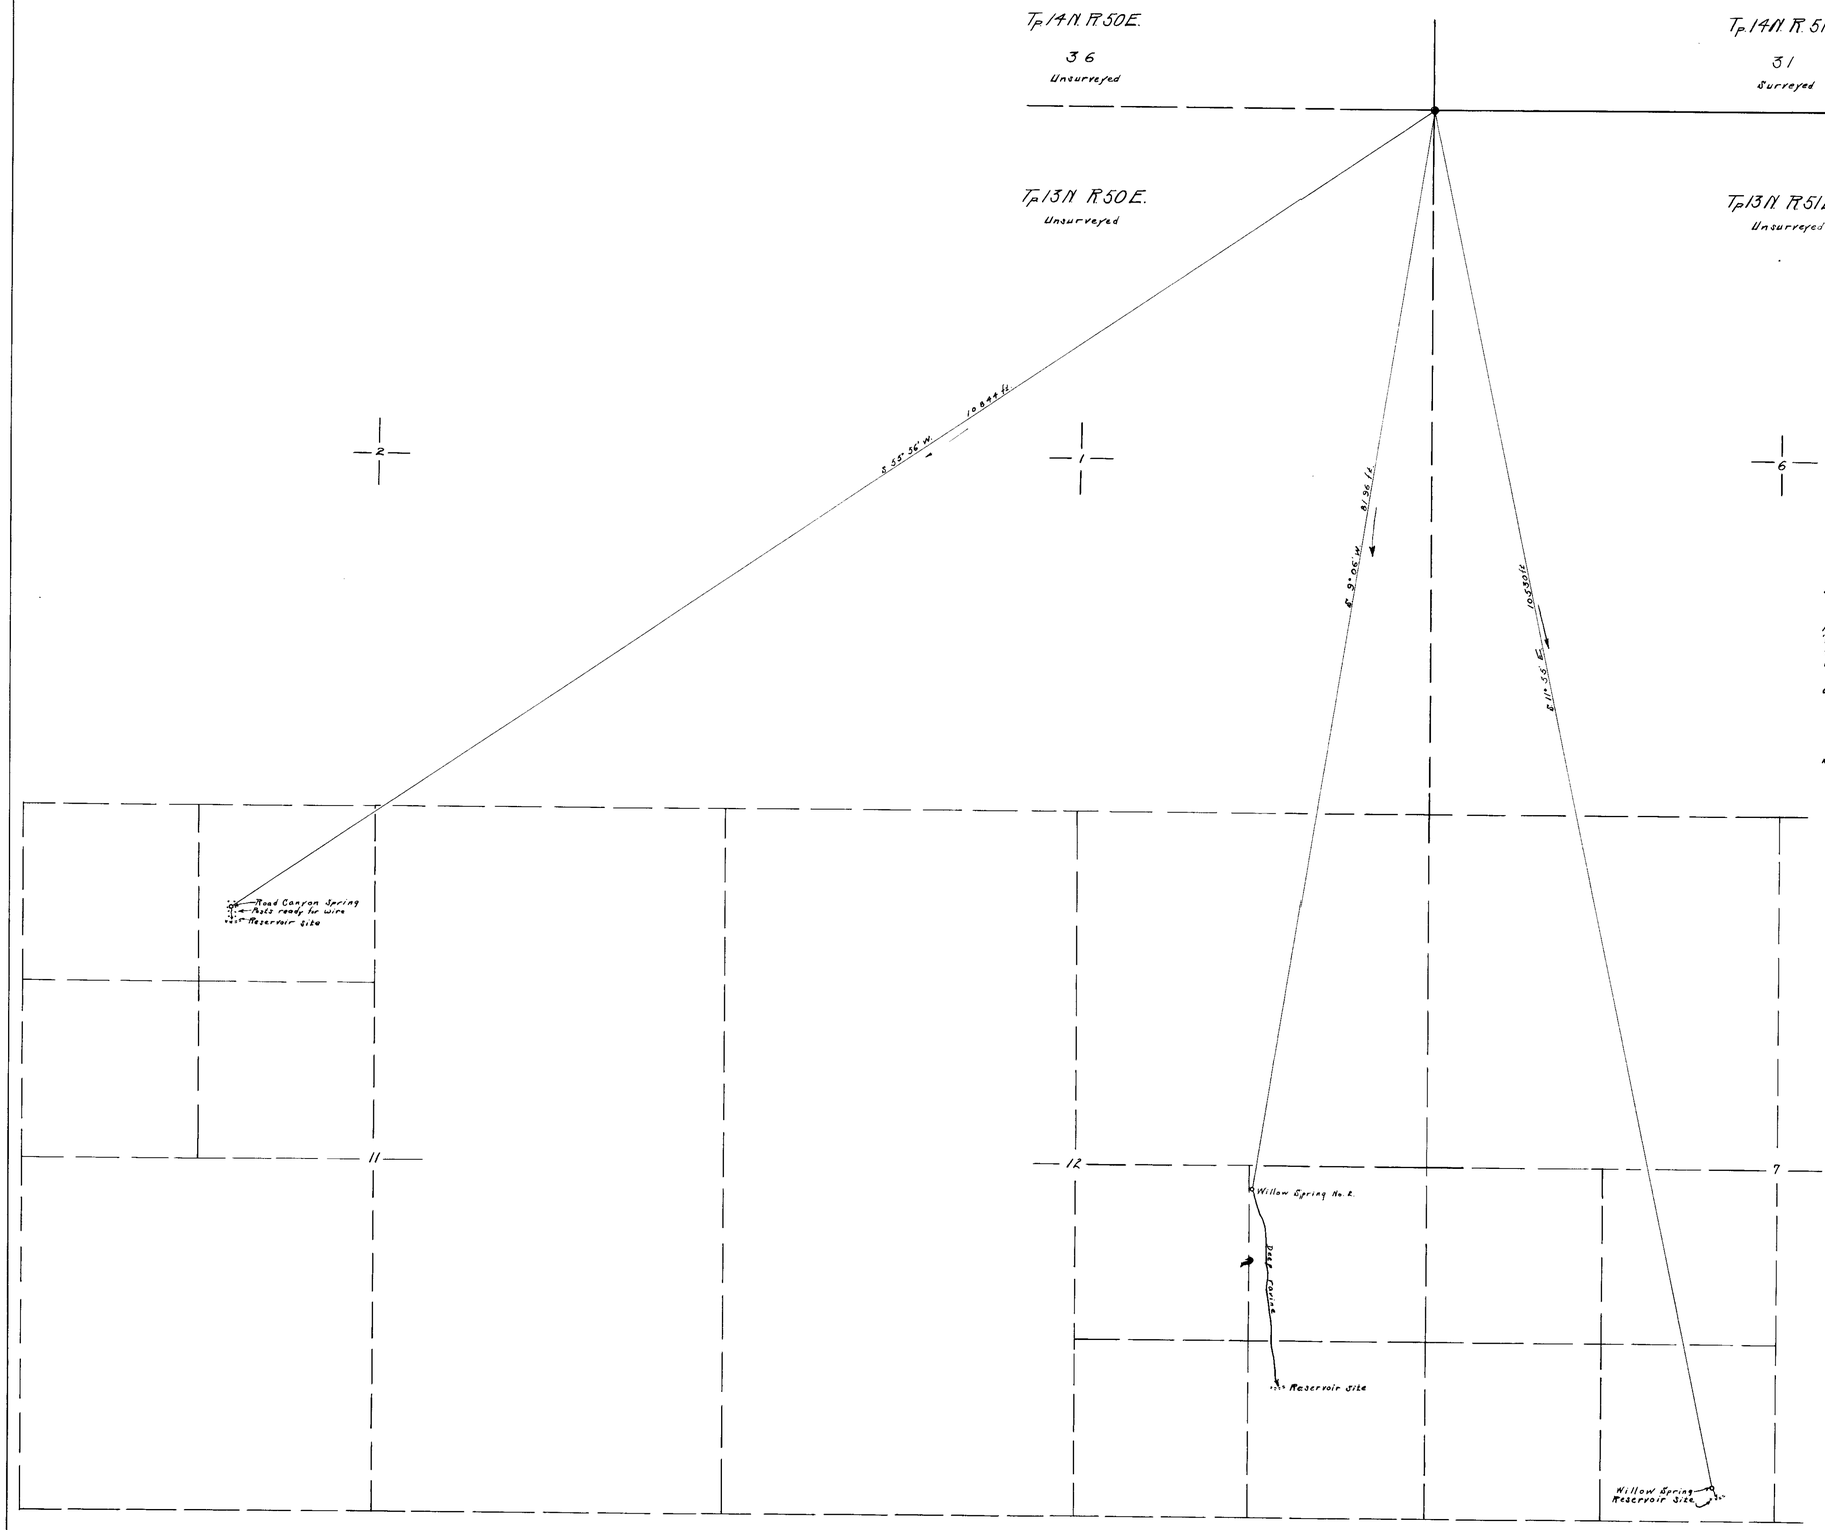

Map For Filing With Applications Nos.

BY
Pettz Bros.
Pettz, Nevada
Scale, 1" = 600'

State of Nevada,
County of Eureka } S.S.

I, L.A Harris, being first duly sworn, depose and say that the above map is a true and accurate plat of the locations of "Willow Spring, Willow Spring No.2, and Road Canyon Spring", as taken from the field notes of a survey made by me, completed on the 12th. day of November 1925.

That the map and survey were made at the instance of Pettz Bros., and that it truly represents the locations of the said springs.

L.A. Harris
Water Right Surveyor.

Subscribed and sworn to before me
this 30 day of Nov, 1925

Notary Public in and for Eureka County, Nevada.

Proposed Works.

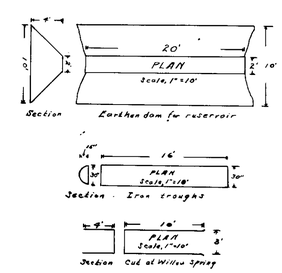

Proposed Works
AT:

Willow Spring.

Propose to make a cut 10' long, 4' deep, and 3' wide to develope water; and construct earthen dam 20' long by 4' high.

Willow Spring No. 2.

Propose to construct earthen dam 20' long by 4' high; Put in 50' of half round iron troughs and 40' of 2" pipe.

Road Canyon Spring.

Propose to construct earthen dam 20' long by 4' high; Put in 50' of half round iron troughs and 40' of 2" pipe; And fence spring.

Completed Works
AT:

Road Canyon Spring.

Posts set in ground for fencing spring, 100' x 25' enclosure.

RECEIVED
DEC 1 1925
STATE ENGINEER'S OFFICE