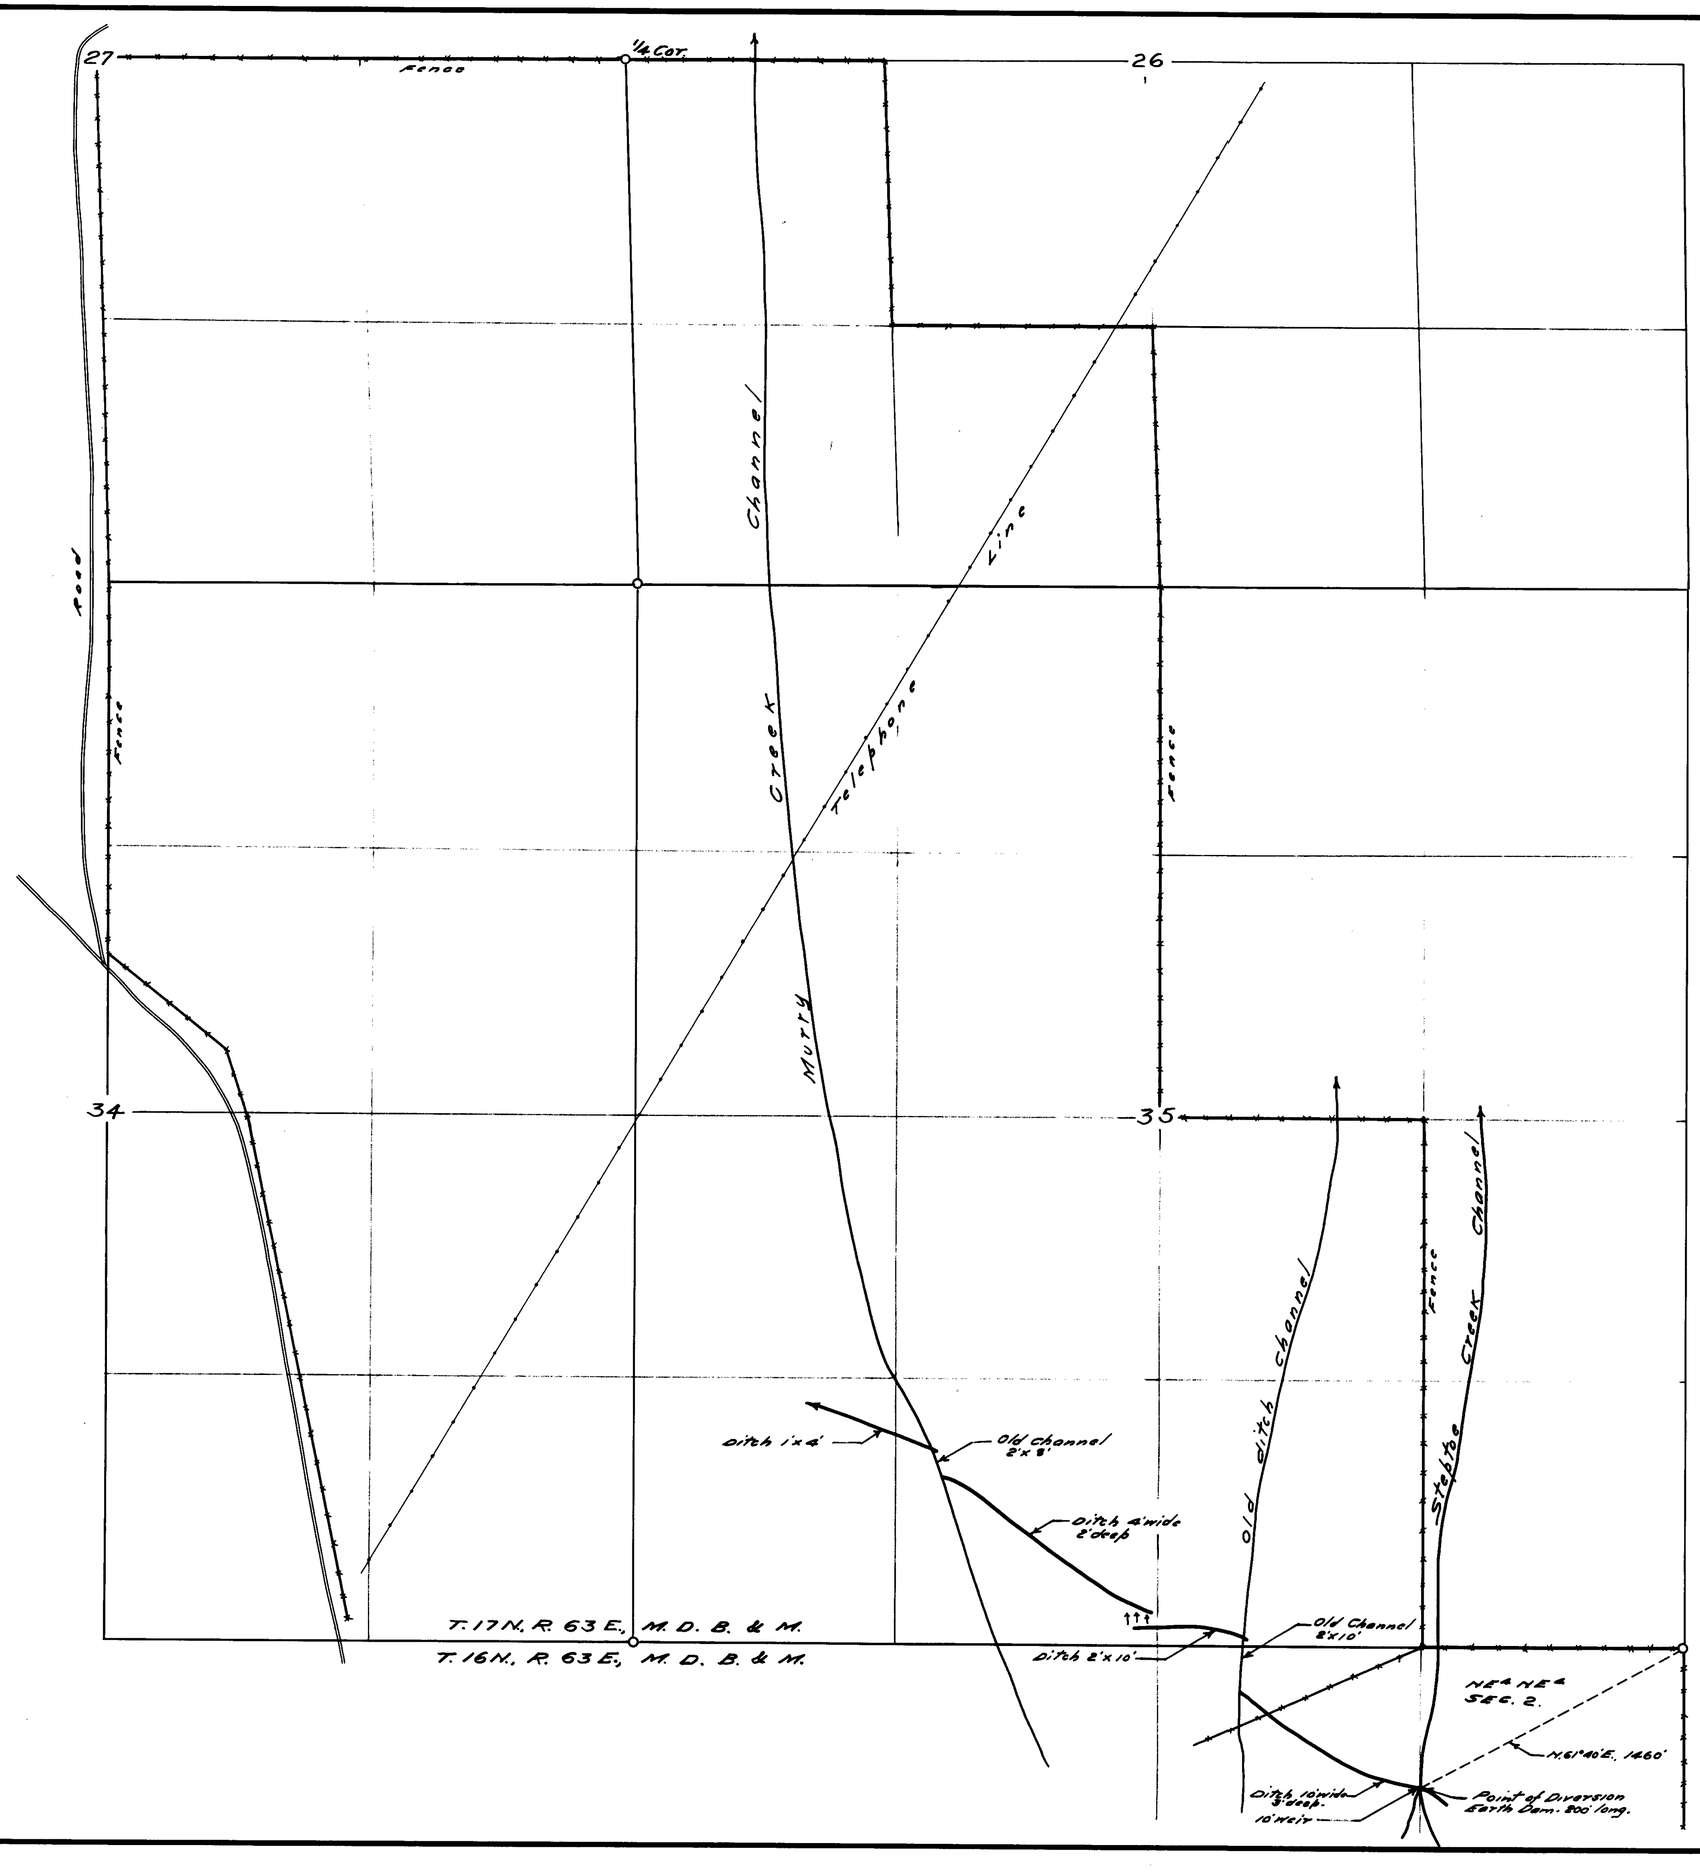

STATE OF NEVADA } SS.
County of White Pine }

F.W. Millard, being first duly sworn, deposes and says that the above map is a true and accurate plat of the ELY WATER Co's. irrigation works, as taken from the field notes of a survey made by me, completed on the 10th day of December, 1926; that such survey was made at the instance of the ELY WATER Co; that the map represents the works described in Permit No. 7585, together with the location of streams and ditches in the immediate vicinity.

F.W. Millard
Surveyor.

Subscribed and sworn to before me, this 15th day of December, 1926.

Gladys M. Keenan
Notary Public in and for White Pine County, Nevada.

FILED
DEC 29 1926
STATE ENGINEER'S OFFICE

MAP SHOWING
POINT OF DIVERSION & DITCHES
OF THE
ELY WATER COMPANY
AND THE
LAND TO BE IRRIGATED
UNDER
PERMIT NO. 7585.

Surveyed Dec. 10, 1926.
by - Ed. Millard & Son.
Ely, Nevada.

Scale 1-in. = 400 ft.

12/14/26

7585