Serial No.	Owner	Water Source	Twp.	Range	Section	Subd of Sec.	Cultiv. Acreage	Descr. of Cult.	Date of Culture
7593	A.F. Wengert	Artesian Well	22 S.	61 E	3	SE 1/4 of NW 1/4	5.8 Acres	Garden Truck	
						W 1/2 of N.E. 1/4			

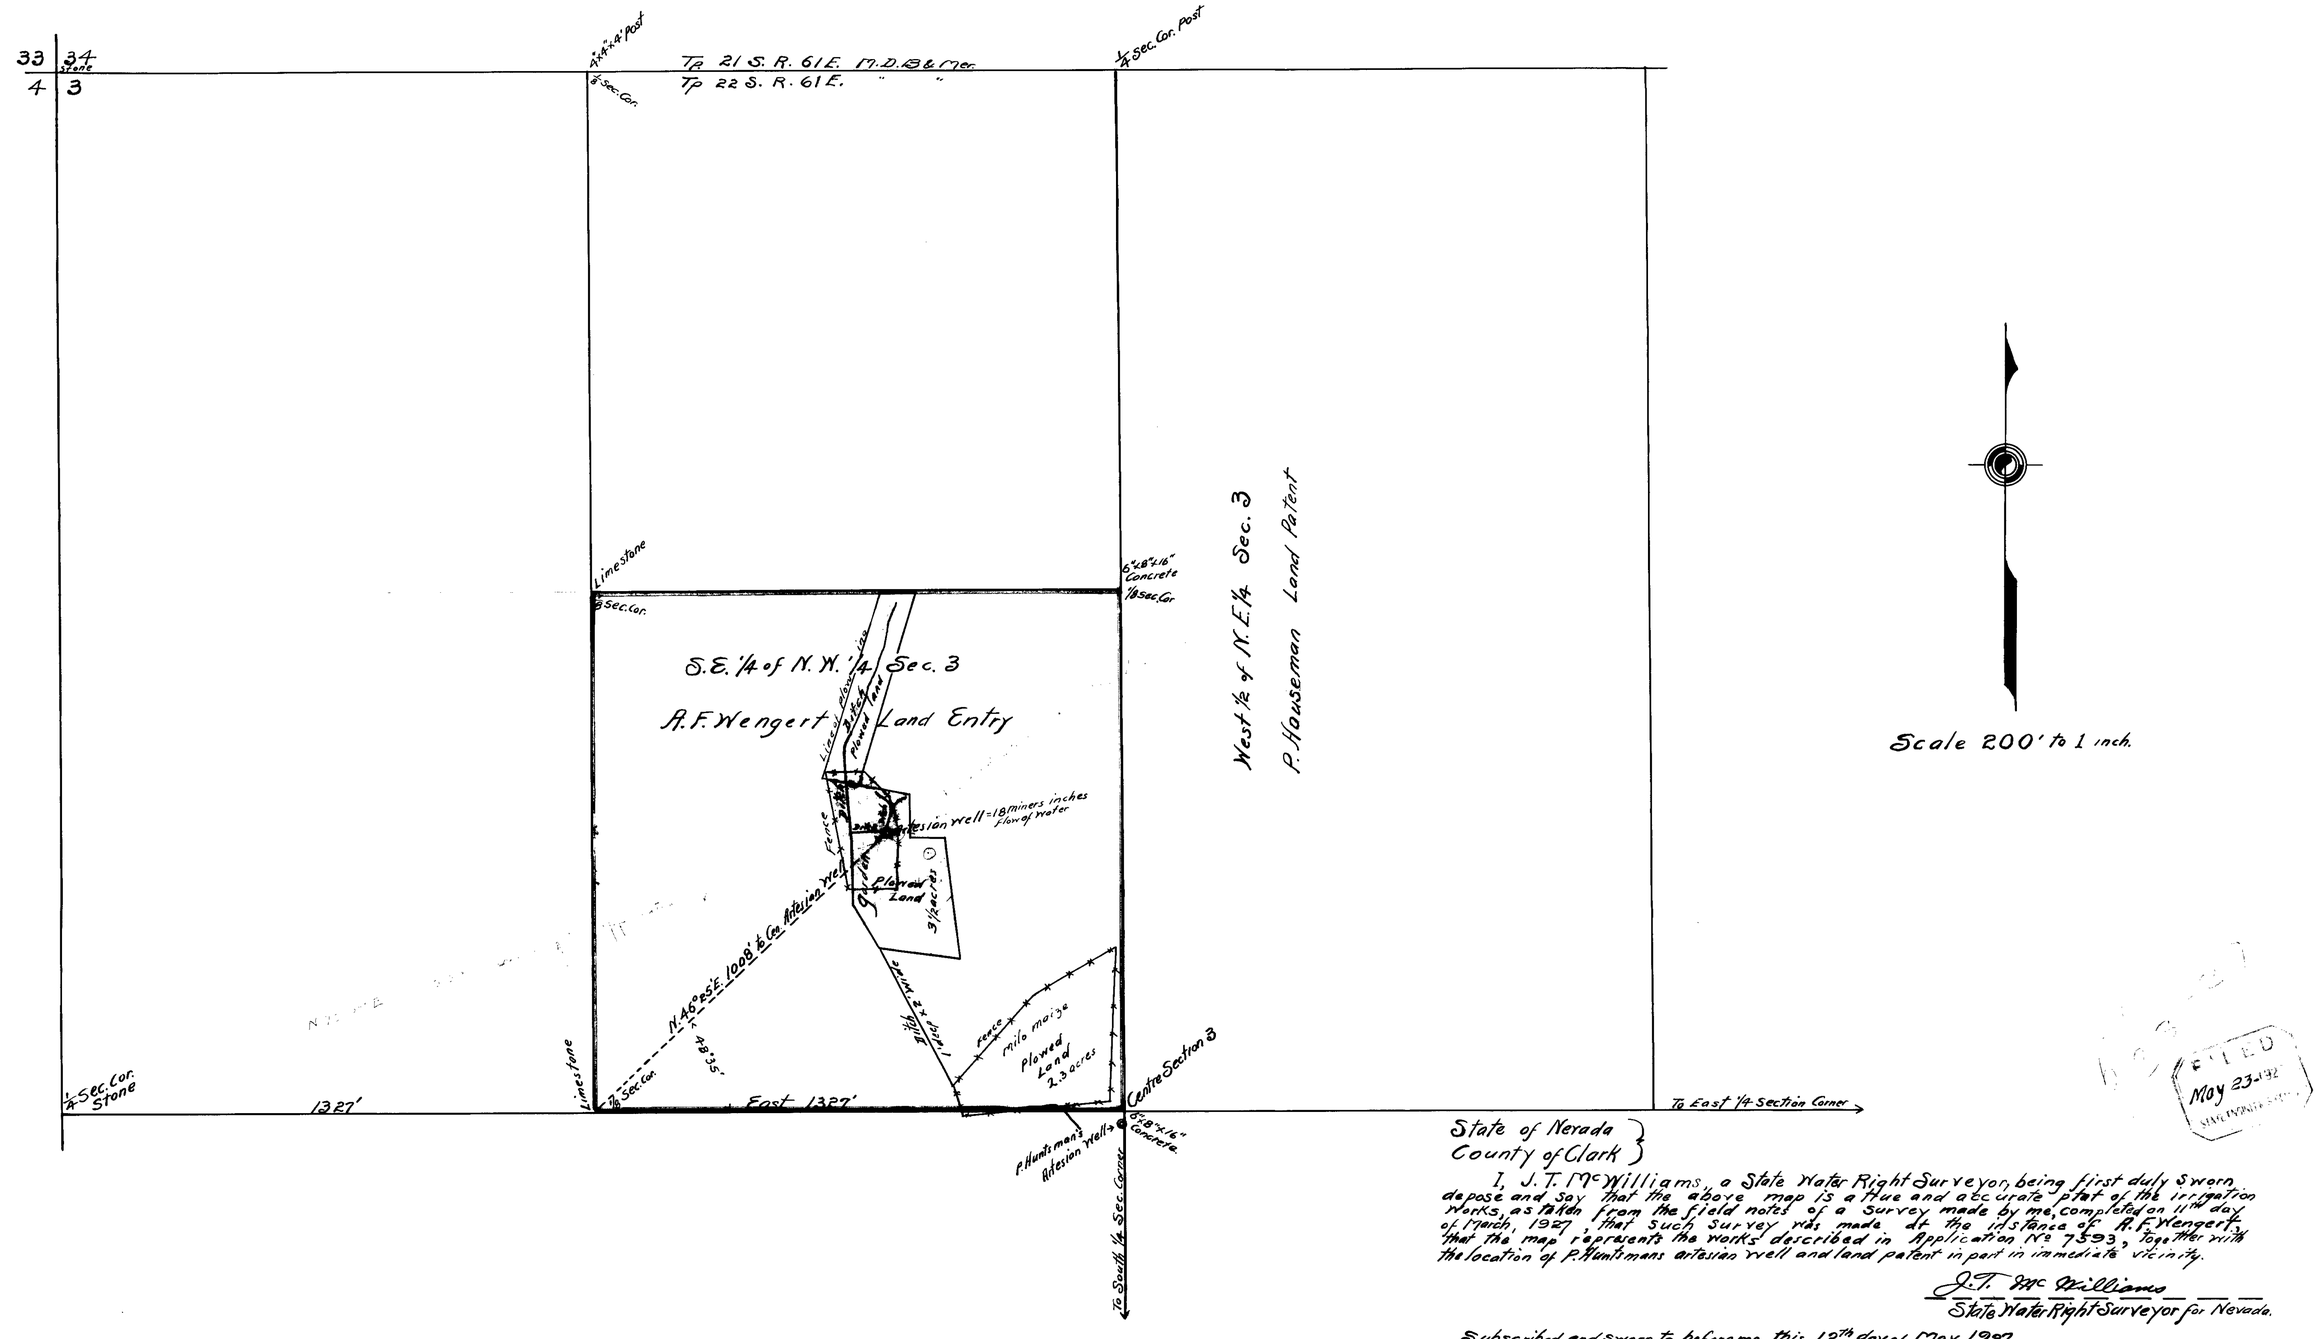

State of Nevada }
County of Clark }

I, J. T. McWilliams, a State Water Right Surveyor, being first duly sworn, depose and say that the above map is a true and accurate plat of the irrigation works, as taken from the field notes of a survey made by me, completed on 11th day of March, 1927, that such survey was made at the instance of A. F. Wengert, that the map represents the works described in Application No 7593, together with the location of P. Huntsmans artesian well and land patent in part in immediate vicinity.

J. T. McWilliams
State Water Right Surveyor for Nevada.

Subscribed and sworn to before me this 12th day of May 1927

B. B. Lambrose
Notary Public in and for Clark County, State of Nevada.
My Commission Expires November 23rd 1929

FILED
May 23-192
STATE ENGINEER

54710-T 11943 - Place in → 7593