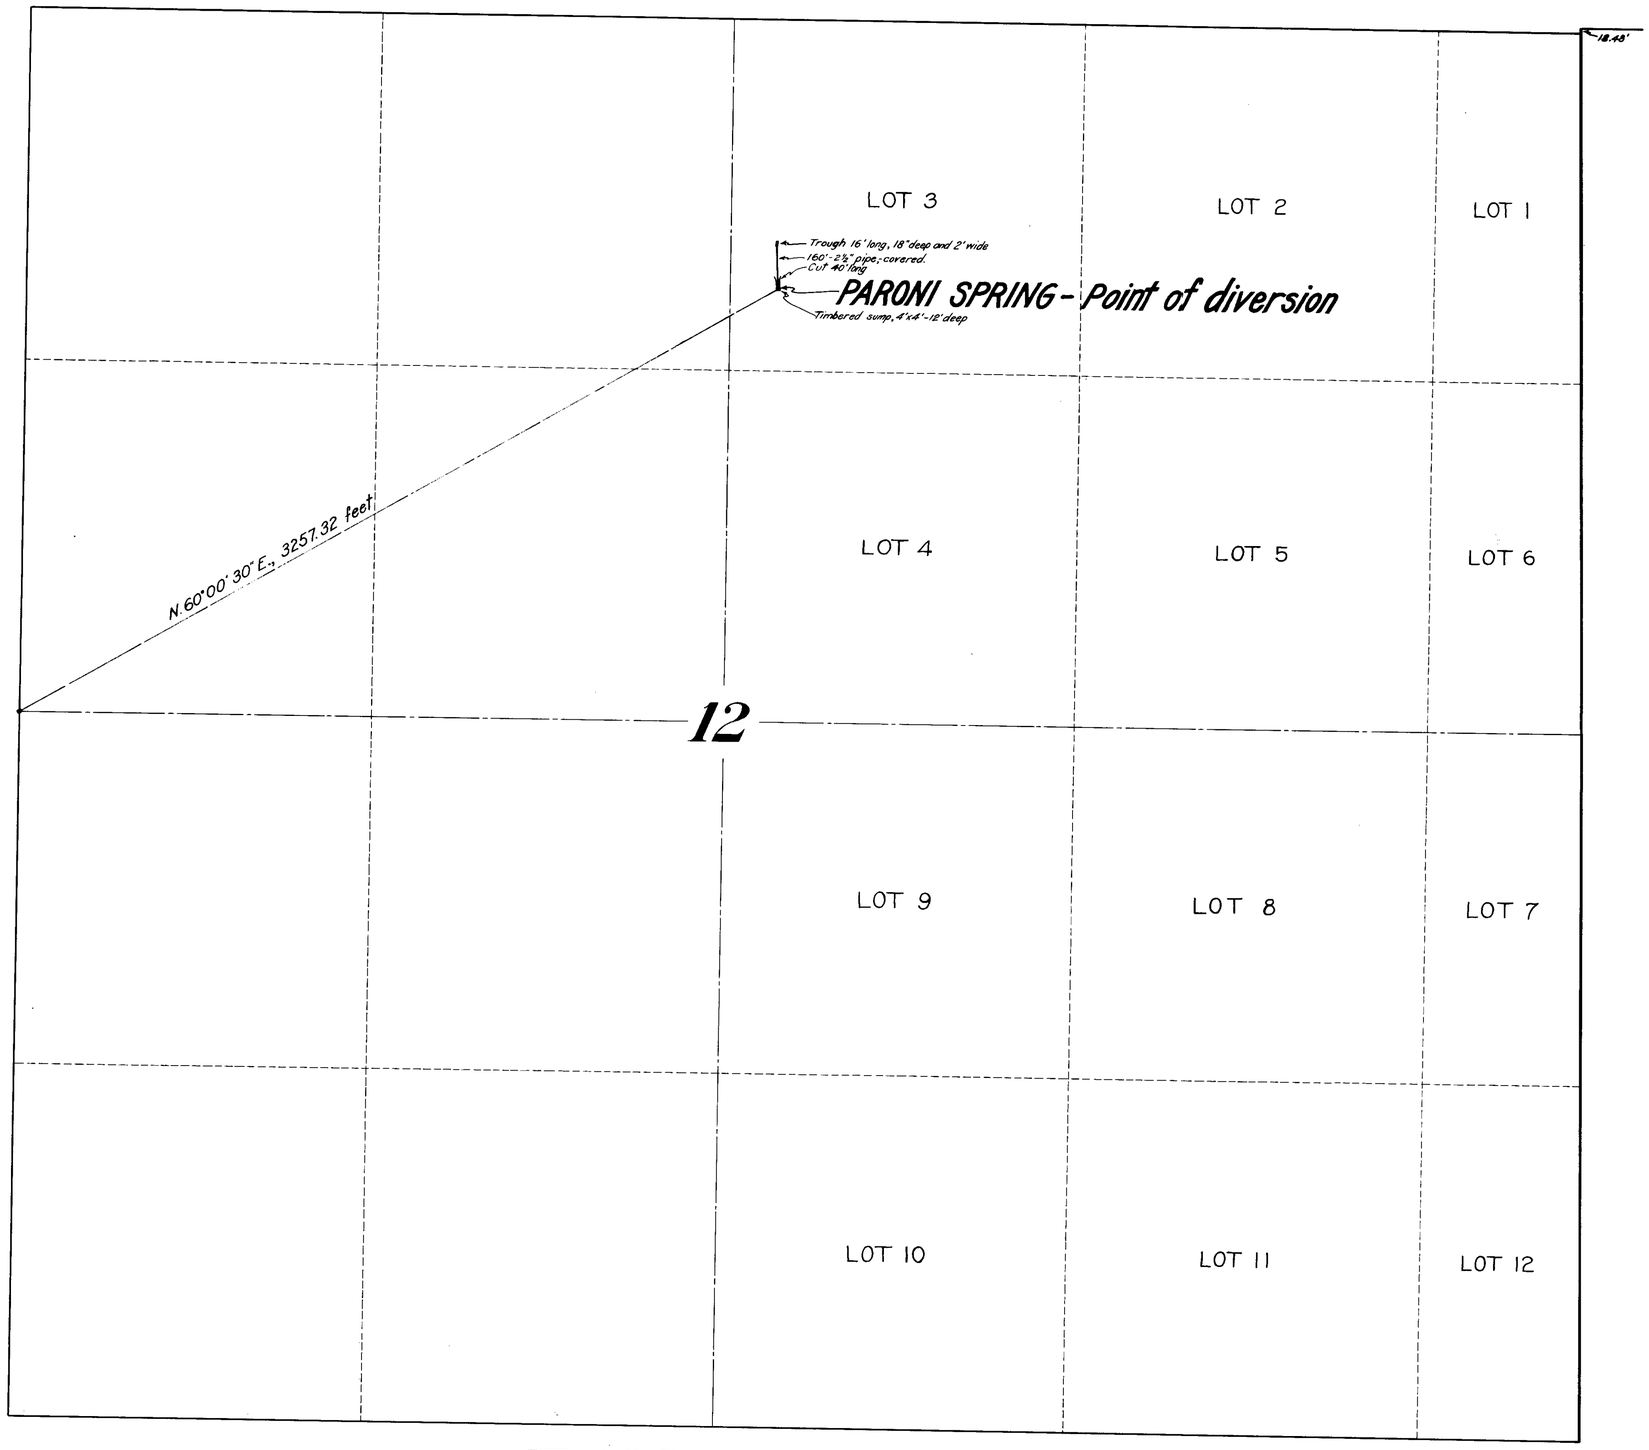

STATE OF NEVADA }
COUNTY OF ORMSBY } SS.

I, Harvey M. Payne, being first duly sworn, depose and say that this map has been drawn to the designated scale from the field notes of a survey made by me on October 23, 1928; that it truly and correctly represents the location and extent of the works constructed to divert and conserve water from Paroni Spring, Eureka County, Nevada, by Alma Woods under Application and Permit No. 7596 for stockwatering purposes; and that the point of diversion and completed works are correctly shown hereon.

Harvey M. Payne
Water Right Engineer.

Subscribed and sworn to before me this 16th day of February, 1931.

F. H. Peters
Notary Public in and for
Ormsby County, Nevada.

My commission expires Dec 20 - 1934.

N

SCALE:- 1 inch = 300 feet

MAP
TO ACCOMPANY
PROOF OF BENEFICIAL USE
FOR
STOCKWATERING
FROM
PARONI SPRING - PERMIT NO. 7596
BY
ALMA WOODS

SURVEYED AND MAPPED BY HARVEY M PAYNE, WATER RIGHT ENGINEER

1691 May 25, 1931

Feb. 16. 1931.

OFFICE STATE ENGINEER FEB 16 31 FILED

7596