Name	Section	Sub-division	Township	Range	Remarks.
Black Point Spring	13	S.E. 1/4 of N.E. 1/4	21 N.	54 E.	Unsurveyed Land
Ditch No. 1 (Point of diversion)	23	N.W. 1/4 of S.E. 1/4	21 N.	54 E.	Surveyed Land
Ditch No. 2 (Point of diversion)	23	N.W. 1/4 of S.W. 1/4	21 N.	54 E.	Surveyed Land.

Map For Filing With Applications Nos.
7605, 7606, & 7607
BY
HANDLEY BROS.
Eureka, Nevada.
Scale, 1" = 600'

State of Nevada }
County of Eureka } S.S.

I, L.A. Harris, being first duly sworn depose and say that the above map is a true and accurate plat of the locations of "Black Point" spring, and the points of diversion of water from "Pedroli Creek" into ditches Nos. 1 and 2 as taken from the field notes of a survey made by me, completed on the 10th day of Dec. 1925.

That the map and survey were made at the instance of Handley Bros. and that it truly represents the locations of the said spring and points of diversion of water into ditches Nos. 1 & 2.

L.A. Harris
Water Right Surveyor.

Subscribed and sworn to before me, this 16 day of Dec. 1925

Notary Public in and for Eureka County, Nevada.

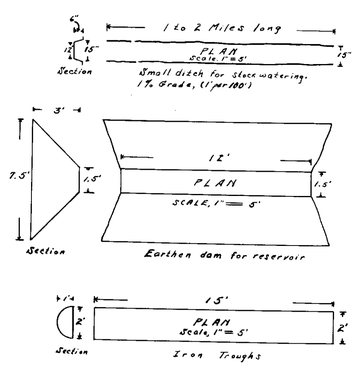

Proposed Works.
AT
Black Point Spring
Propose to clean out spring; build reservoir 12' long by 3' deep at spring; and put in 60' of iron troughs to be connected to reservoir by 10' of 2" pipe.

Completed Works
Ditches Nos. 1 and 2 are constructed.

Plan of ditches Nos. 1 & 2 showing their Courses where water is used for stock watering purposes. Stock are watered along entire length of both ditches.
Scale, 1" = 2000'

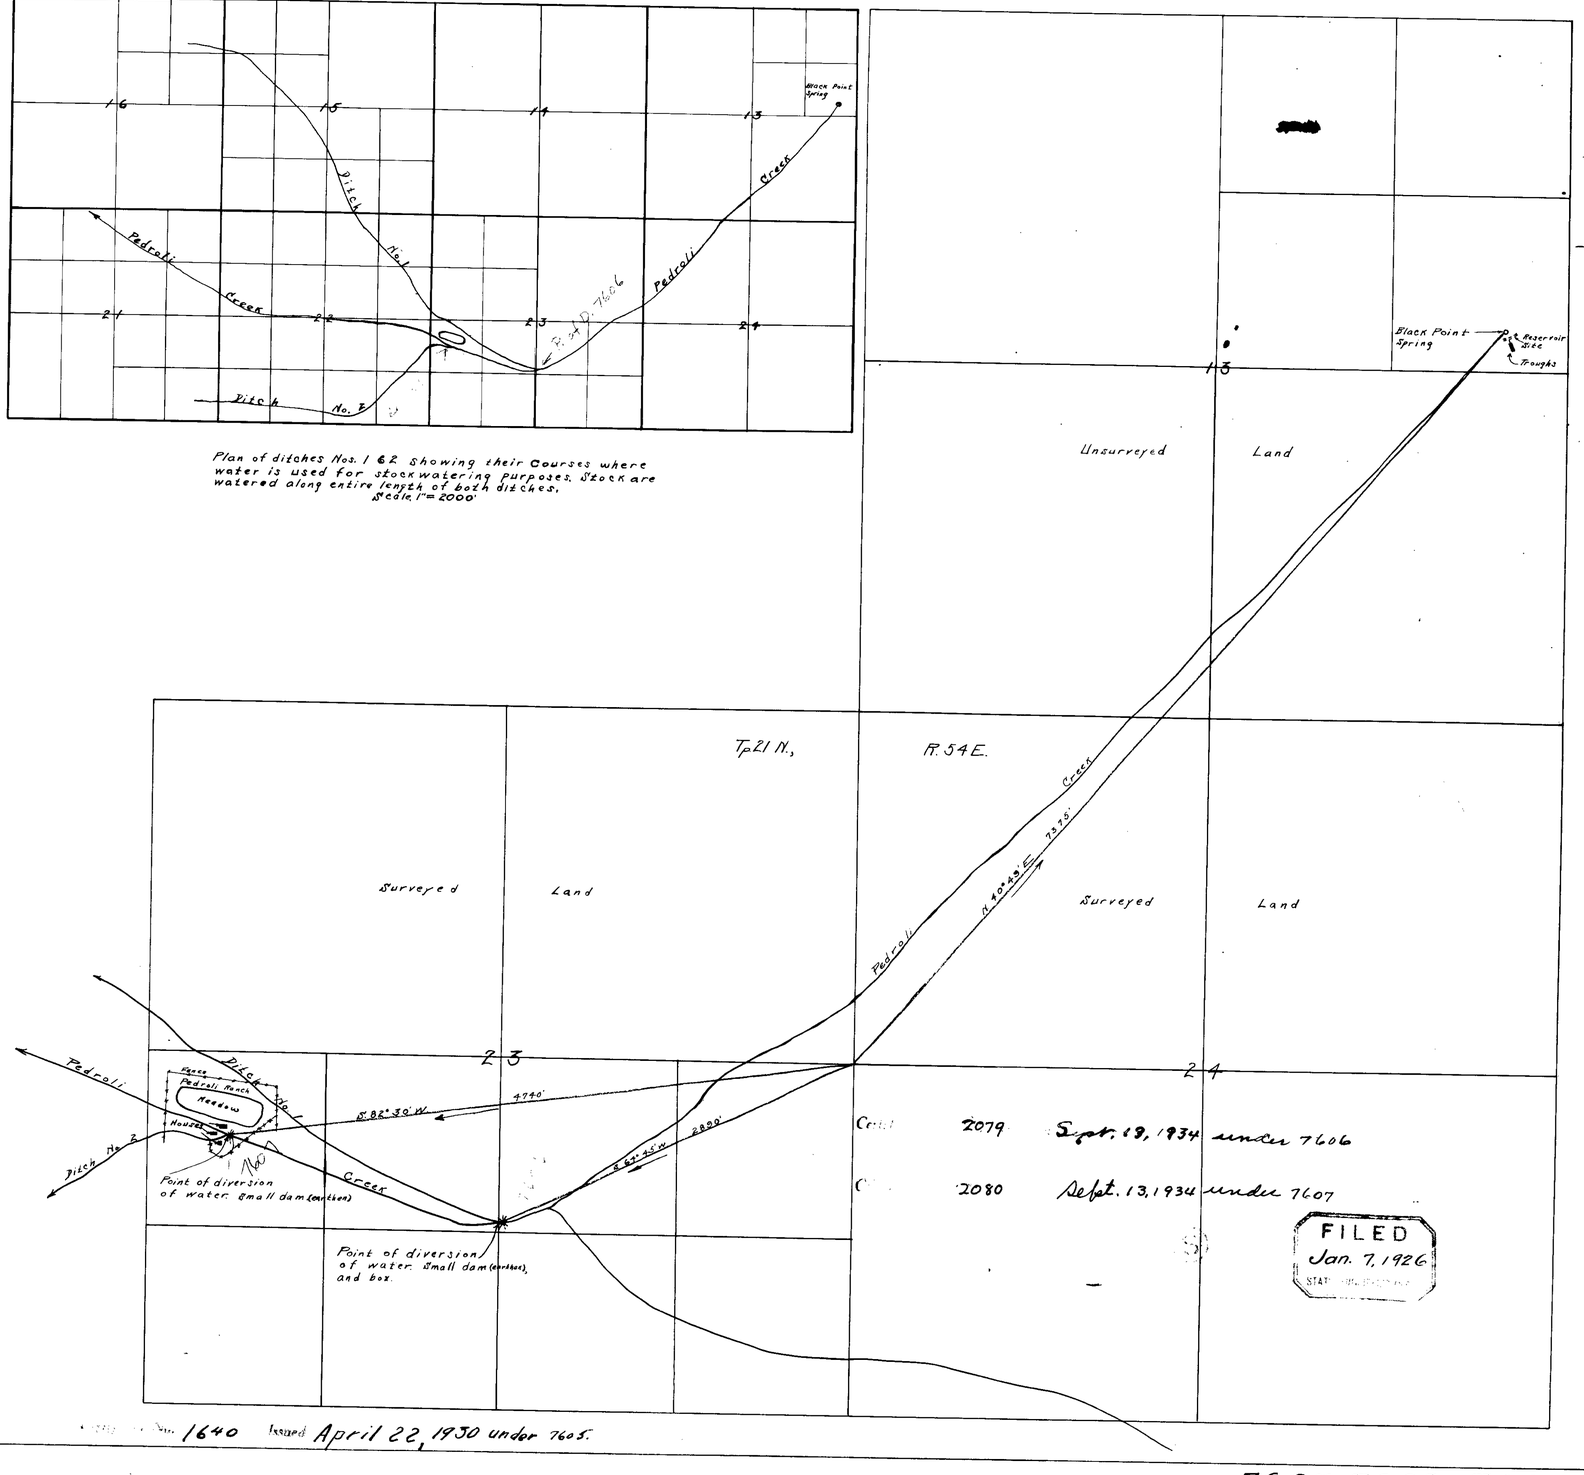

Cert. 2079 Sept. 19, 1934 under 7606

Cert. 2080 Sept. 13, 1934 under 7607

FILED
Jan. 7, 1926

1640 Issued April 22, 1930 under 7605.

7605-7606-7607