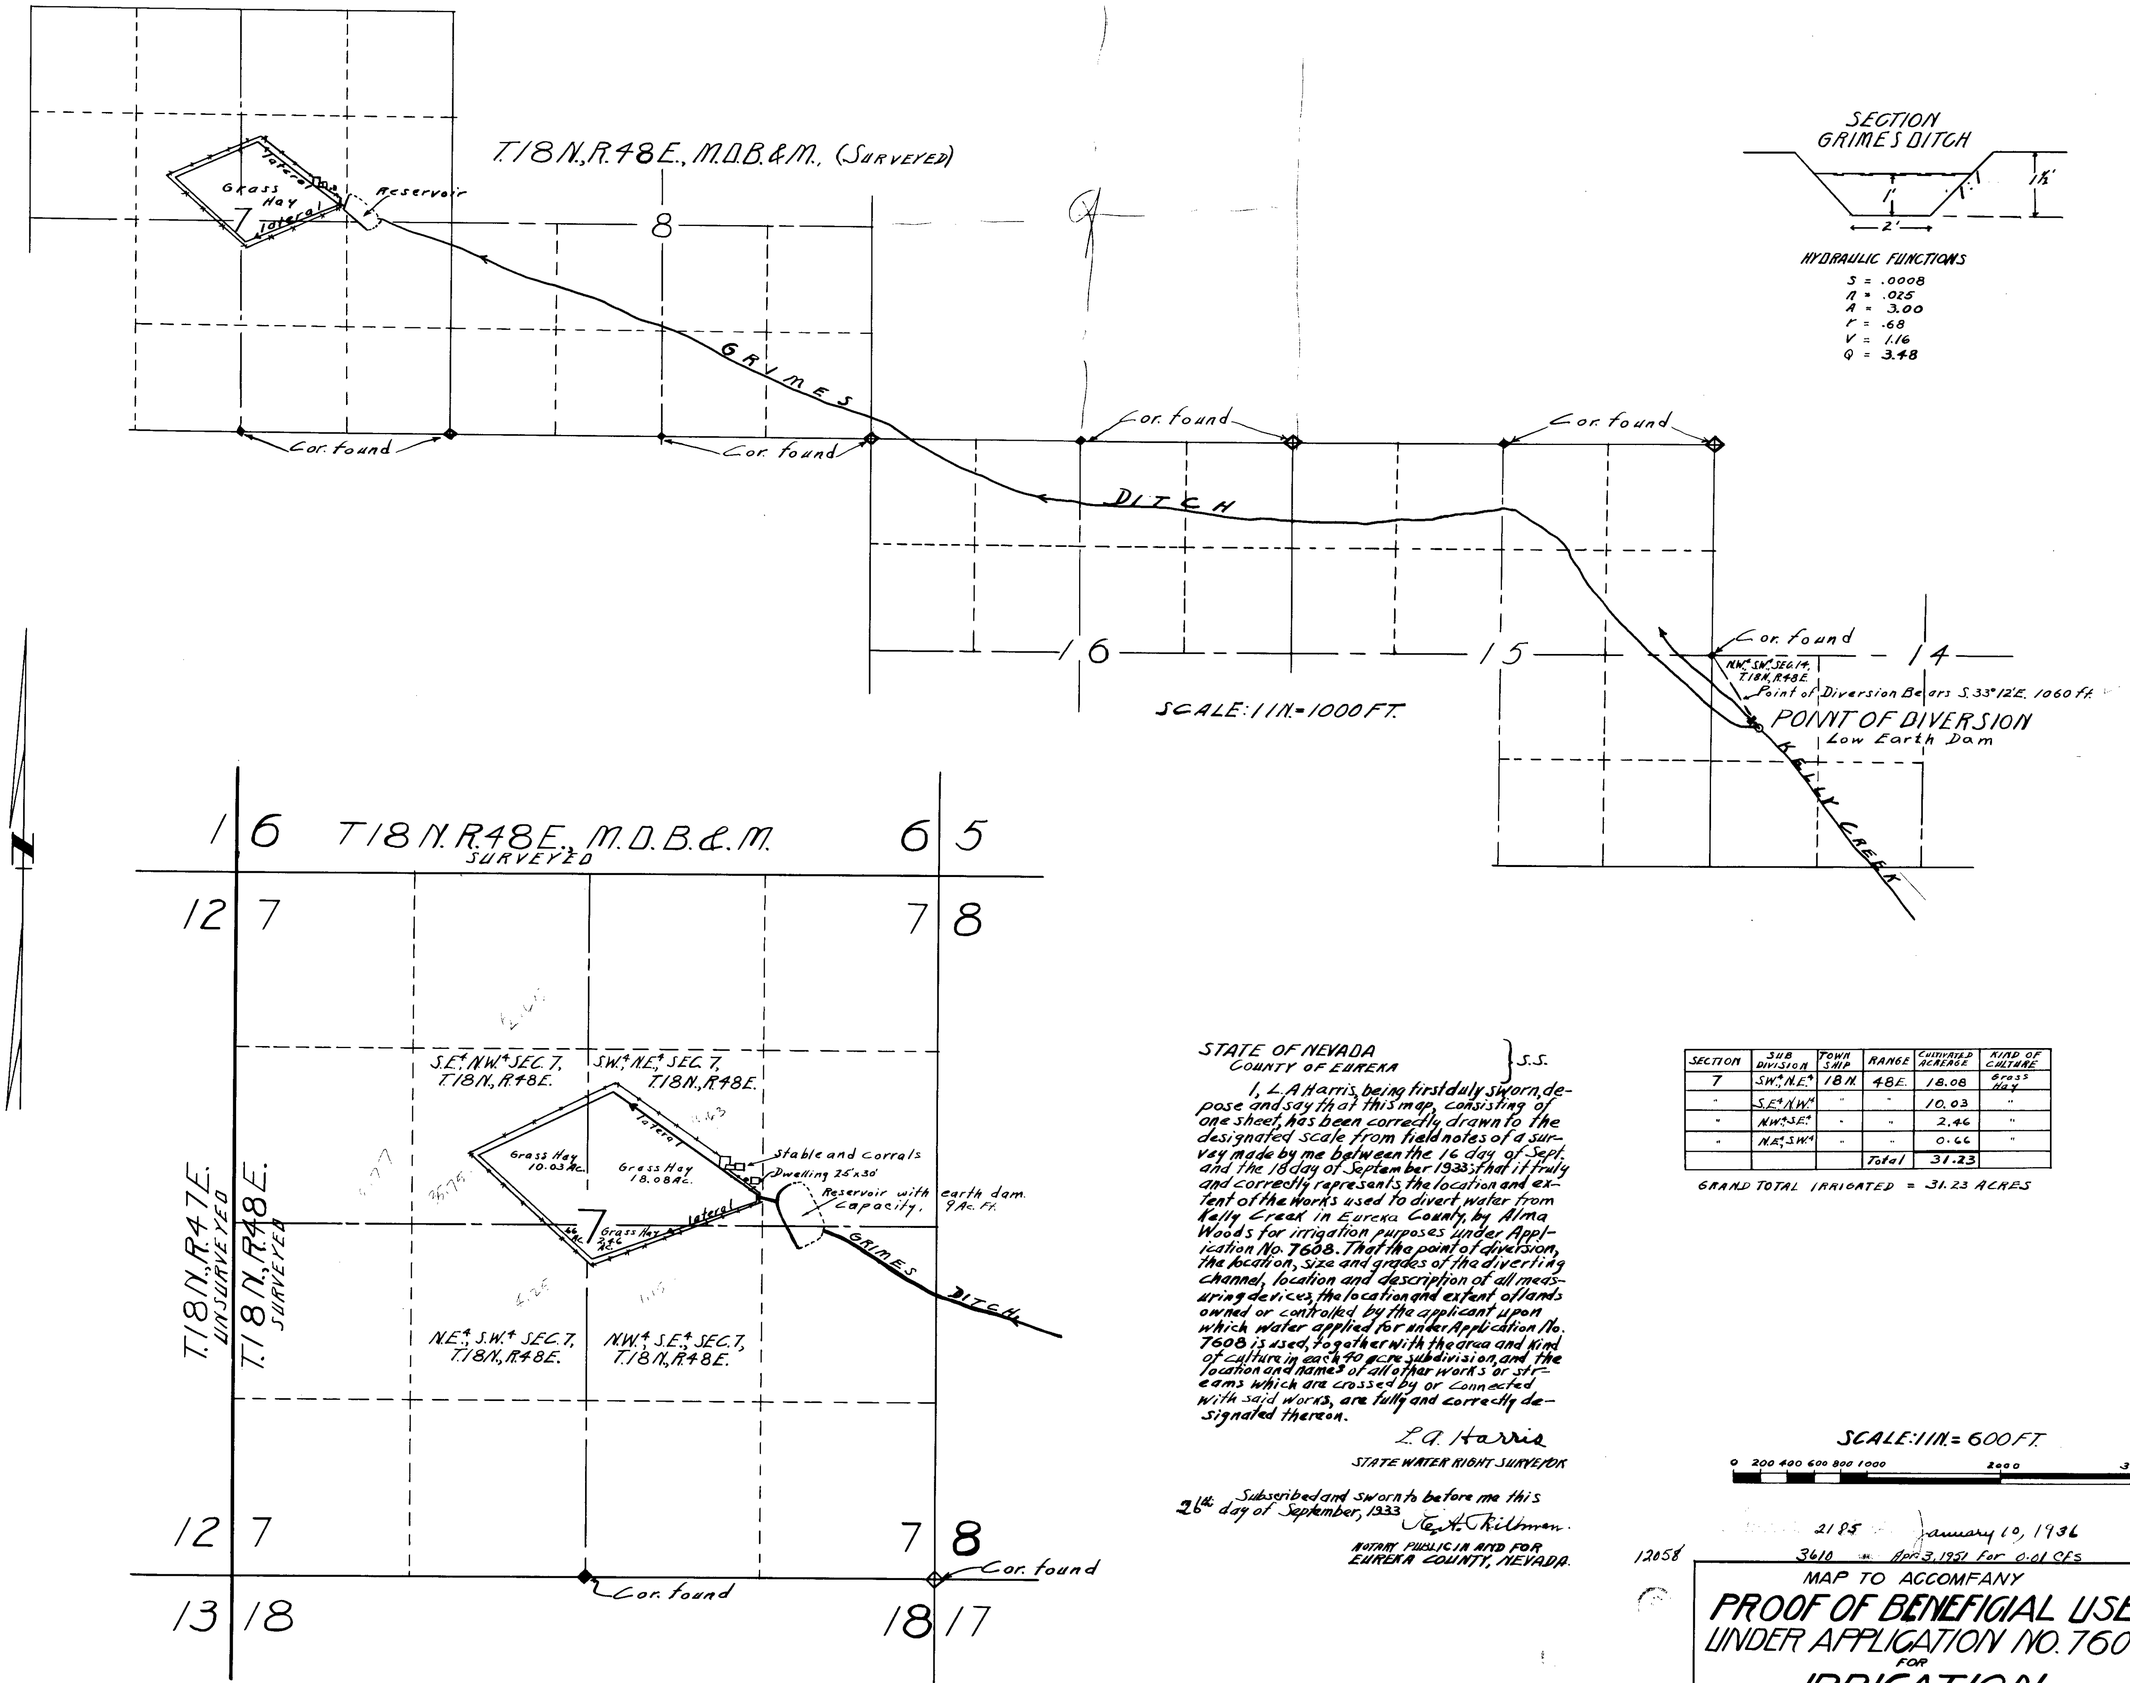

STATE OF NEVADA
COUNTY OF EUREKA } S.S.

I, L. A Harris, being first duly sworn, depose and say that this map, consisting of one sheet, has been correctly drawn to the designated scale from field notes of a survey made by me between the 16 day of Sept. and the 18 day of September 1933; that it truly and correctly represents the location and extent of the works used to divert water from Kelly Creek in Eureka County, by Alma Woods for irrigation purposes under Application No. 7608. That the point of diversion, the location, size and grades of the diverting channel, location and description of all measuring devices, the location and extent of lands owned or controlled by the applicant upon which water applied for under Application No. 7608 is used, together with the area and kind of culture in each 40 acre subdivision, and the location and names of all other works or streams which are crossed by or connected with said works, are fully and correctly designated thereon.

L. A. Harris
STATE WATER RIGHT SURVEYOR

26th Subscribed and sworn to before me this day of September, 1933
E. A. Tillman
NOTARY PUBLIC IN AND FOR EUREKA COUNTY, NEVADA.

SECTION	SUB DIVISION	TOWN SHIP	RANGE	CULTIVATED ACREAGE	KIND OF CULTURE
7	SW.¼ N.E.¼	18 N.	48 E.	18.08	Grass Hay
"	S.E.¼ N.W.¼	"	"	10.03	"
"	N.W.¼ S.E.¼	"	"	2.46	"
"	N.E.¼ S.W.¼	"	"	0.66	"
			Total	31.23	

GRAND TOTAL IRRIGATED = 31.23 ACRES

SCALE: 1 IN.= 600 FT.

0 200 400 600 800 1000 2000 3000

2185 January 10, 1936
3610 Apr. 3, 1951 for 0.01 CFS

12058

September 30
1933

MAP TO ACCOMPANY
PROOF OF BENEFICIAL USE
UNDER APPLICATION NO. 7608
FOR
IRRIGATION
BY
ALMA WOODS
FROM
KELLY CREEK

12058 - 7608