Section	Sub. Division	Township	Range	Cultivated acreage	Description of Culture	Date of First Culture
27	S.W.¼ of S.E.¼	13 N.	23 E.	3.86	alfalfa	
27	S.E.¼ of S.E.¼	13 N.	23 E.	21.28	alfalfa	
34	N.E.¼ of N.E.¼	13 N.	23 E.	12.25	alfalfa	
34	N.E.¼ of N.E.¼	13 N.	23 E.	25.78	Pasture	
34	S.E.¼ of N.E.¼	13 N.	23 E.	19.05	Pasture	

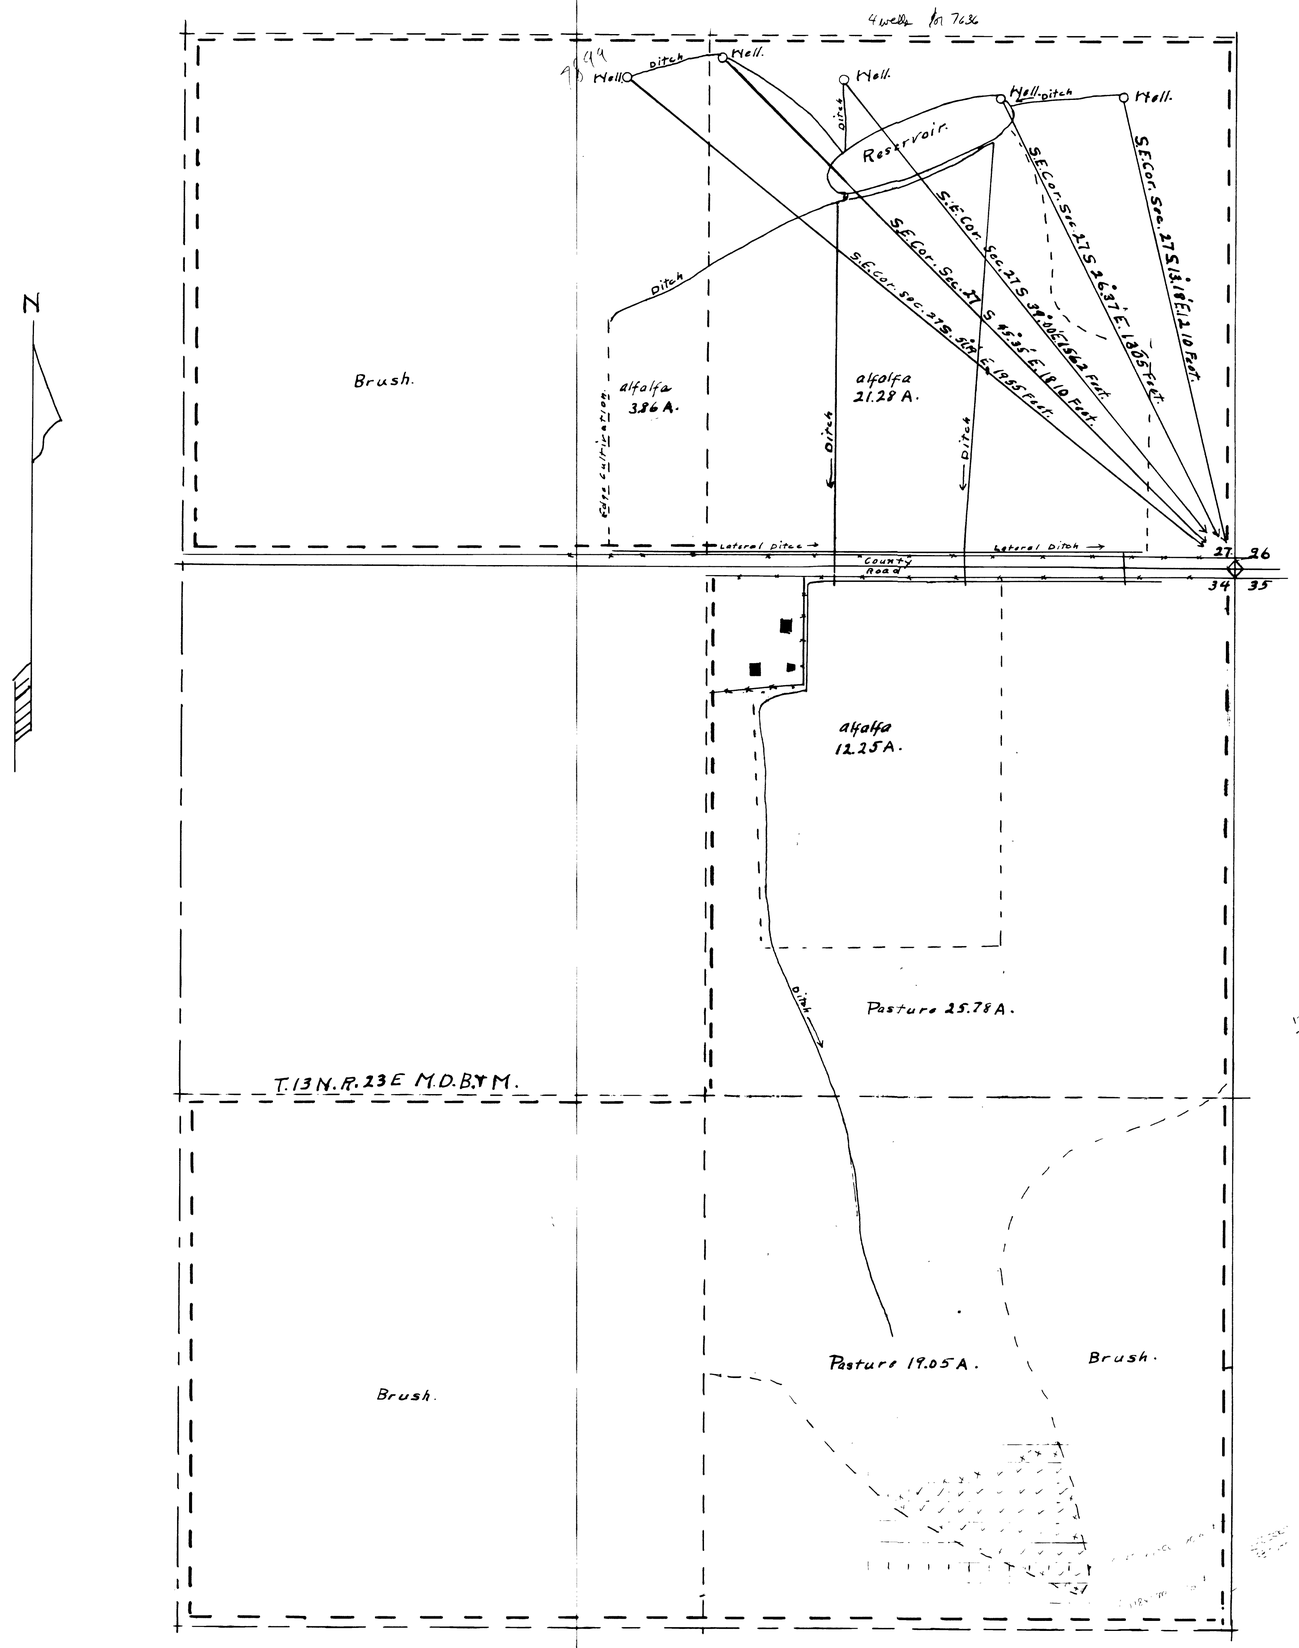

State of Nevada
County of Lyon } SS.

I George Parker, being first duly sworn, depose and say that this map, has been correctly drawn to the designated scale from field notes of a survey made by me on the 19th and 20th days of December, 1941; that it truly and correctly represents the Location of wells and ditches used to divert water from Artesian wells, in Lyon County, By James H. Day Estate, for irrigation under applications No. 7636 and No. 7899, formerly filed by Anna Nicorich.
That the point of diversions the location and extent of lands owned by the applicant upon which water applied for under applications Nos. 7636 and 7899 is used, together with the area and kind of culture in each 40-acre subdivision, are fully and correctly designated thereon.

George Parker
State Water Right Surveyor.

Subscribed and sworn to before me this 27th day of December, 1941.

Louis M. Shaw
Notary Public in and for Lyon County, Nevada.
My Commission Expires Jan. 16 1942

Scale 1" = 200 Ft. 0' 100' 200' 400' 600' 800'

#7636. 2638 May 1, 1942
#7899. 2639 May 1, 1942

January 3, 1942

MAP

To accompany proof of beneficial use of water from under ground source by James H. Day Estate, under applications No. 7636 and 7899, formerly Anna Nicorich Situated in Lyon County, Nevada.

68771 68770 ~~63841~~ ~~63840~~ Place in → 7636 ~~7899~~