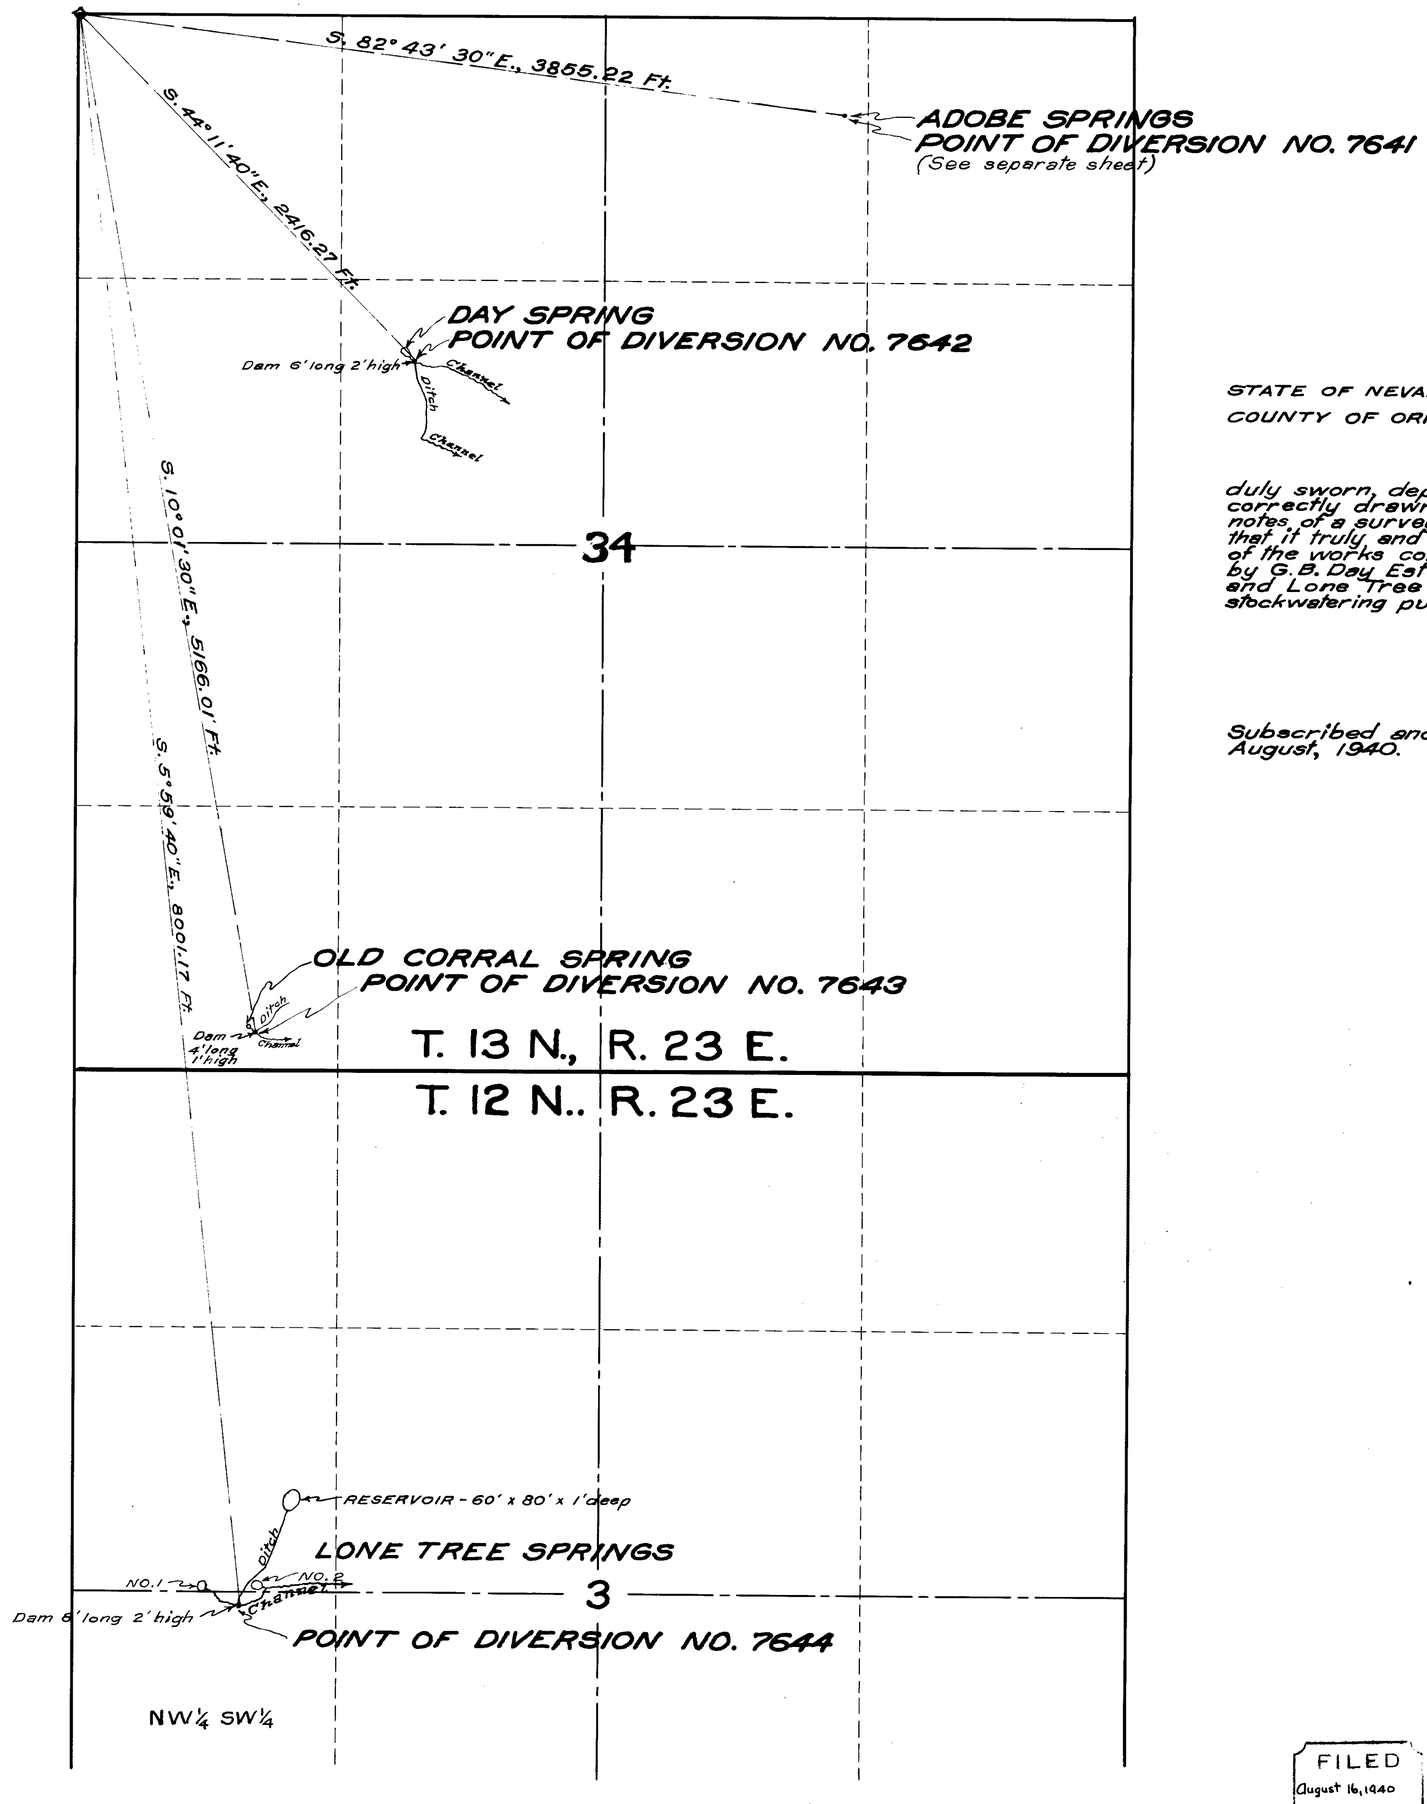

STATE OF NEVADA }
COUNTY OF ORMSBY } ss.

I, Harvey M. Payne, being first duly sworn, depose and say that this map has been correctly drawn to the designated scale from the field notes of a survey made by me on Oct. 30-31, 1937; that it truly and correctly shows the location and extent of the works constructed under Permits Nos. 7642-3-4 by G.B. Day Estate and C.E. Day from Day, Old Corral and Lone Tree Springs, Lyon County, Nevada, for stockwatering purposes.

Harvey M. Payne
WATER RIGHT ENGINEER.

Subscribed and sworn to before me this 14th day of August, 1940.

Notary Public in and for Ormsby County, Nevada.

SCALE:- 1 IN. = 400 FT.

MAP
TO ACCOMPANY
PROOFS OF BENEFICIAL USE
UNDER
APPLICATIONS NOS. 7642-3-4
FOR
STOCKWATERING
FROM
DAY, OLD CORRAL and LONE TREE SPRINGS
BY
G. B. and C. E. DAY

SURVEYED AND MAPPED BY HARVEY M. PAYNE, WATER RIGHT ENGINEER

FILED
August 16, 1940
STATE ENGINEER'S OFFICE

Place in → 7642 - 7643 - 7644