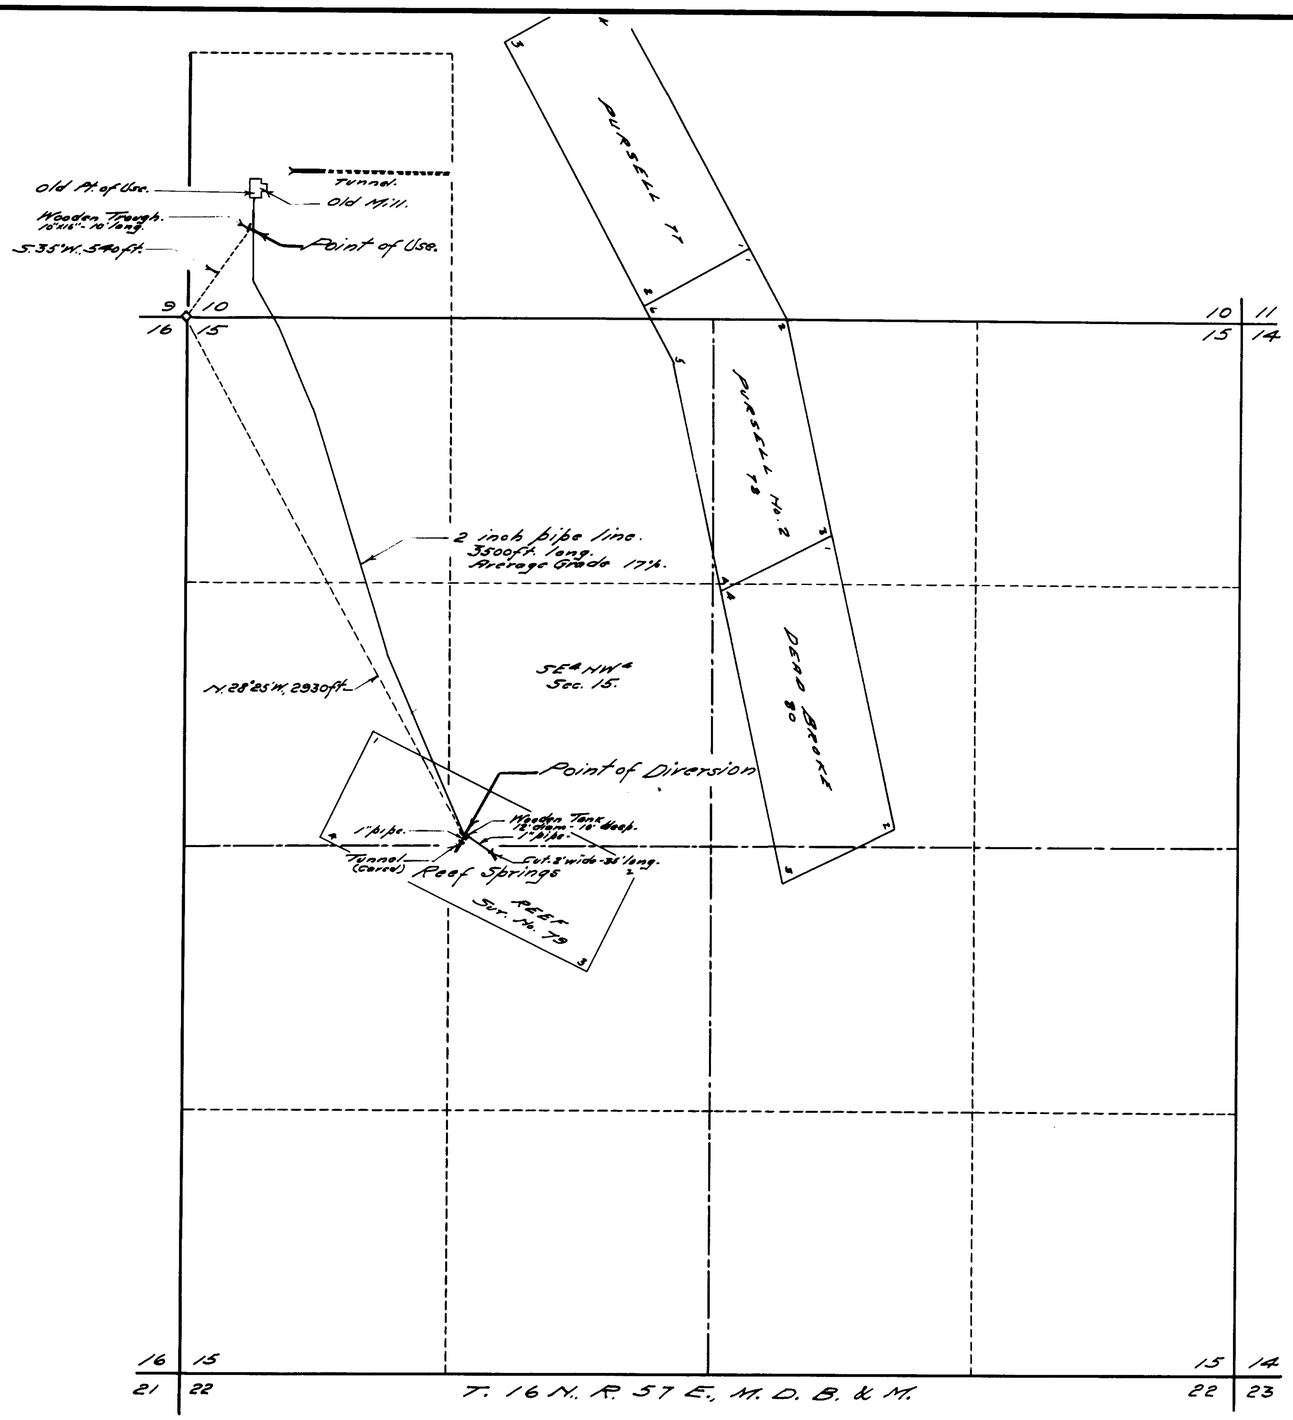

STATE OF NEVADA. } SS.
County of White Pine }

I, F. W. Millard, being first duly sworn, depose and say that this map, consisting of one sheet, has been correctly drawn to the designated scale from field notes of a survey made by me, between the 8th and 10th days of July, 1928; That it truly and correctly represents the location and extent of the proposed works used to divert water from Reef Springs in White Pine County, by J. C. Riordan for mining and domestic purposes; That the proposed point of diversion and return, the location of the mine, the approximate size and capacity of the diverting channel or conduit, the location and names of all other works or streams which are crossed by or connected with the said works, are fully and correctly designated hereon.

F. W. Millard
State Water Right Surveyor.

Subscribed and sworn to before me, this 23rd day of July, 1928.

[illegible]
Notary Public in and for White Pine County, Nevada.

0 500 1000 2000.
Scale 1 in. = 400 ft.

Certificate No. 2359 Issued Jan. 15, 1938

July 30, 1928

MAP TO ACCOMPANY
APPLICATION
TO APPROPRIATE WATER
FOR
MINING & DOMESTIC USE
BY
J. C. RIORDAN
FROM
REEF SPRINGS.

Surveyed by Ed. Millard & Son, Ely, Nevada. White Pine.

7646