| Section | Subdivision | Township | Range | Cultivated Acreage | Description of Culture |
|---|---|---|---|---|---|
| 12 | SW¼ of SE¼ | 32N | 50E | .47 | Garden and Trees |

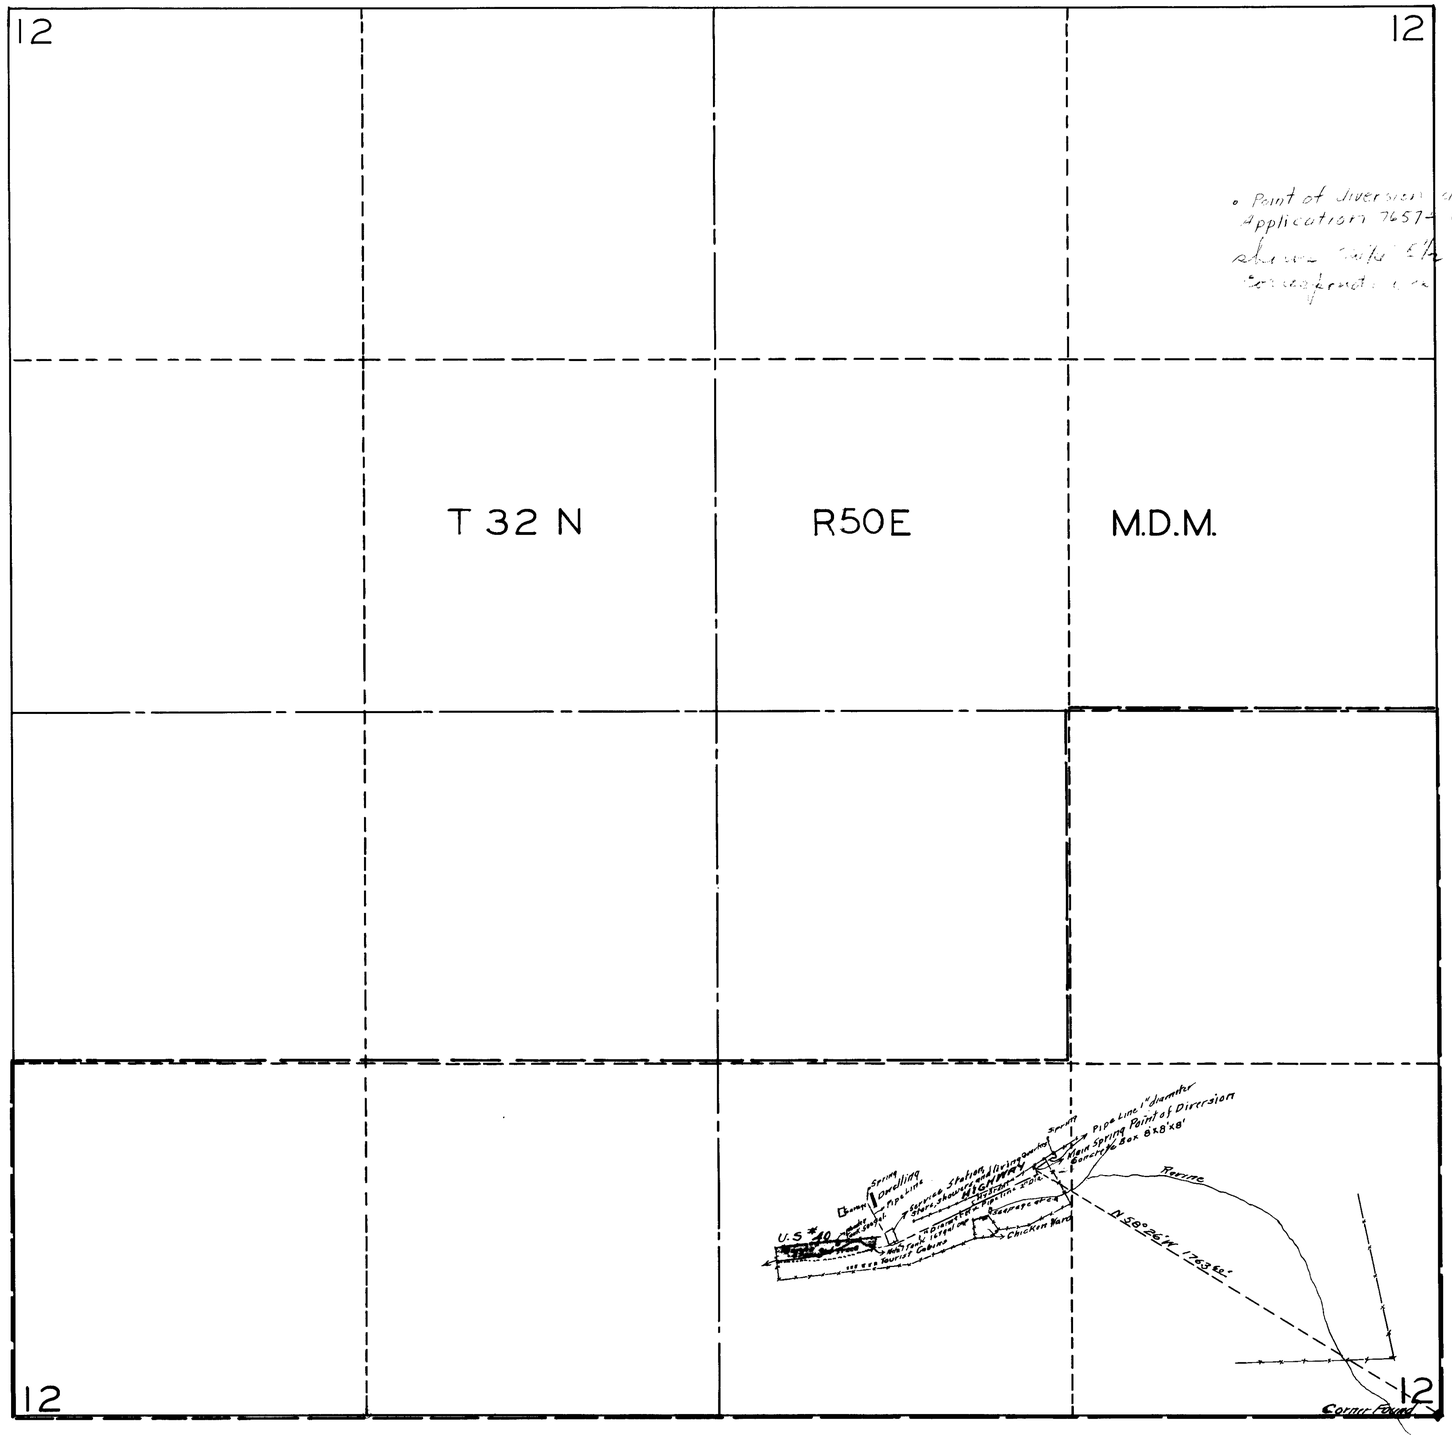


• Point of diversion according to original Application 7657 - Amended application shows [illegible] Sec 12 [illegible] corresponding [illegible].

STATE OF NEVADA } SS
COUNTY OF ELKO }

I, W. H. Settelmeyer, being first duly sworn, depose and say that this map, has been correctly drawn to the designated scale from field notes of a survey made by me on the 19th day of August 1936; that it truly represents the location and extent of the works used to divert water from an un-named spring in Eureka County, by H. E. Lewis for irrigation and domestic purposes under application No. 7657. That the point of diversion, the location and size of the diverting conduit, the location and extent of lands owned by the applicant upon which water applied for under application No 7657 is used, together with the area and kind of culture, and the location and names of all other works or springs which are connected with said works are fully and correctly designated hereon

W. H. Settelmeyer
State Water Right Surveyor.

Subscribed and sworn to before me this 3rd day of November 1936.

Peggy O'Neill
Notary Public in and for ELKO County, Nevada.

0 100 200 400 600 800 1200 Feet
Scale 1" = 300'

Cert. 2517 3/15/40

November 13, 1936

# MAP

TO ACCOMPANY PROOF OF BENFICIAL USE FOR IRRIGATION AND DOMESTIC BY H.E. LEWIS FROM UN-NAMED SPRING UNDER APPLICATION NO 7657

7657