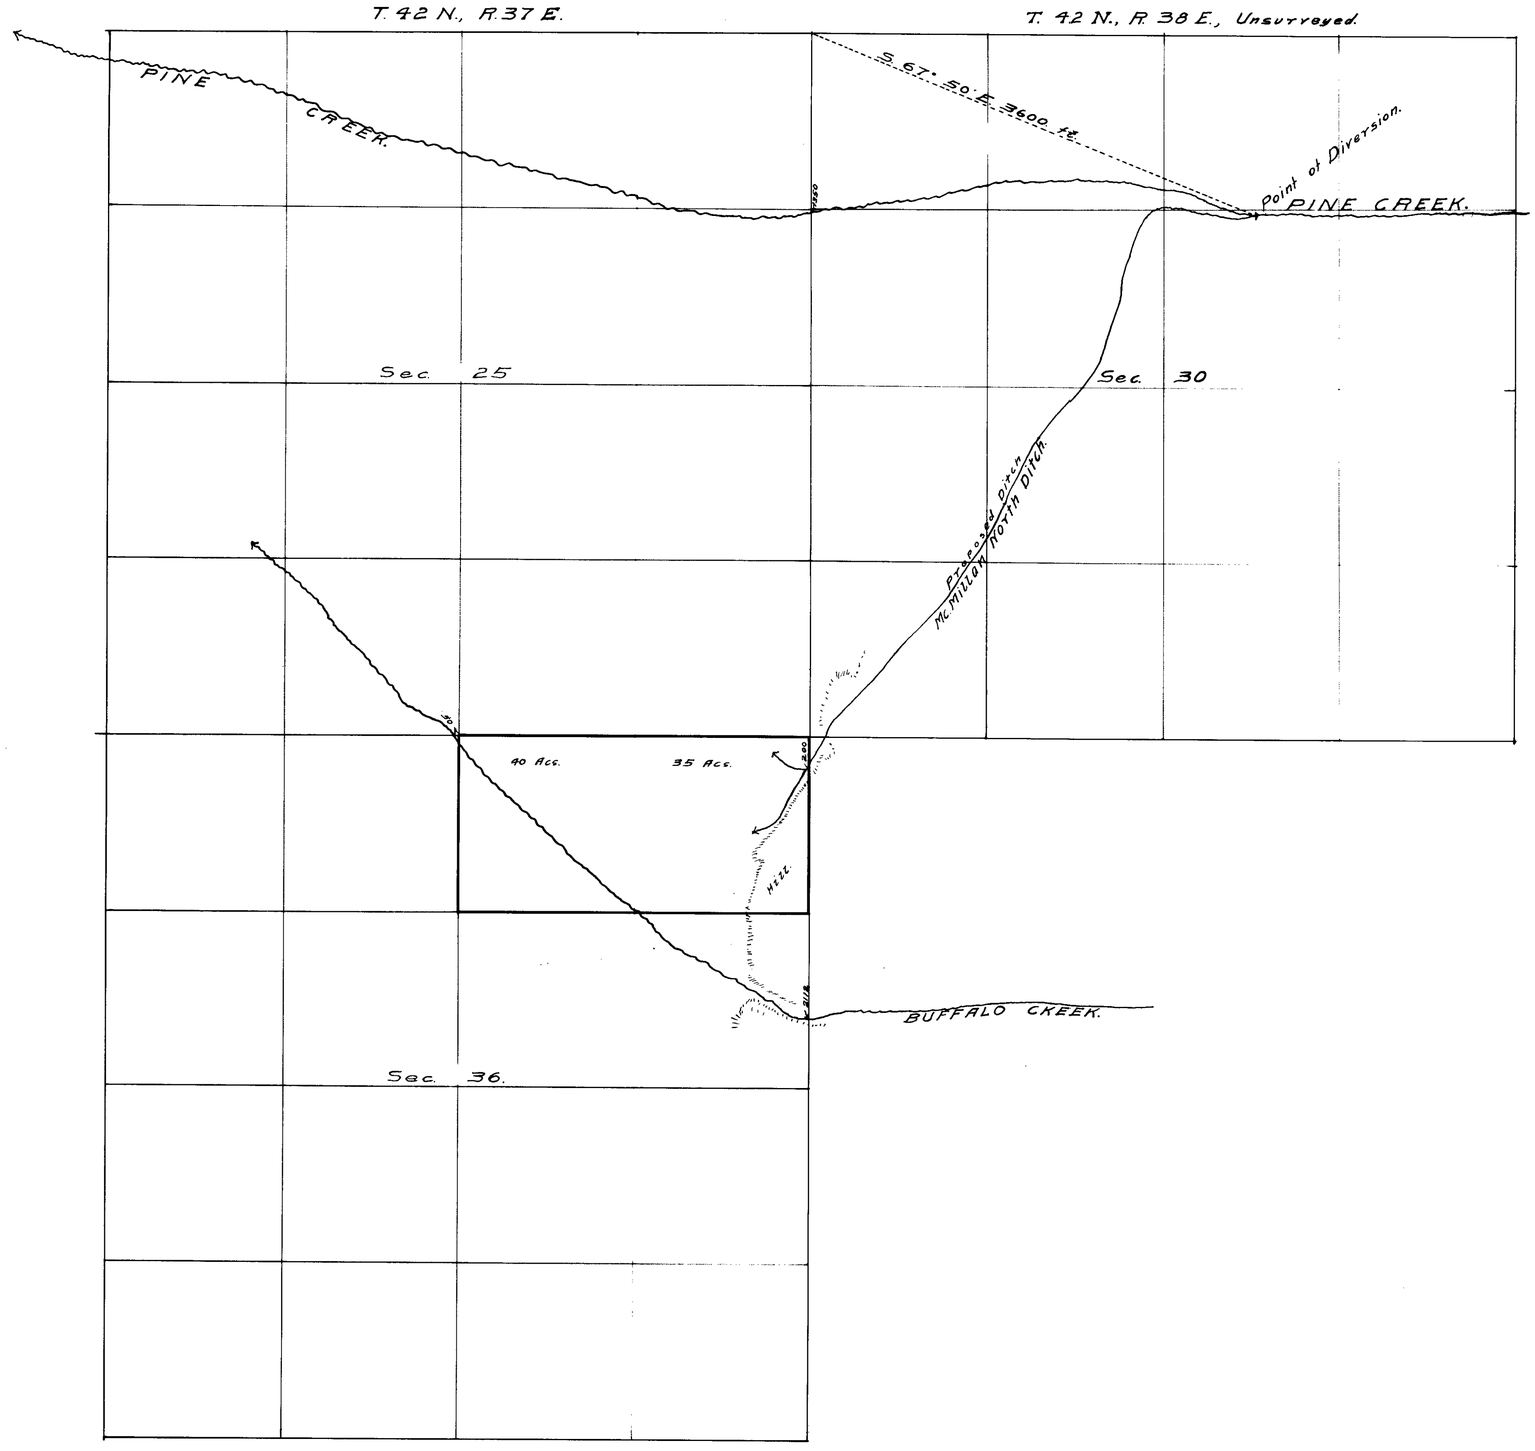

7671

STATE OF NEVADA }
COUNTY OF HUMBOLDT. } SS.

I, F. R. O'Leary, being first duly sworn, depose and say that the above map is a true and accurate plat of the A. F. McMillen irrigation works, as taken from the field notes of a survey made by me completed on the 17th day of Aug., 1927; that such survey was made at the instance of Albert F. McMillen; that the map represents the works described in Application No. 7671, together with the location of streams and ditches in the immediate vicinity.

F. R. O'Leary
State Water Right Surveyor.

Subscribed and sworn to before me this, the 18th day of August, 1927.

C. D. Mackay.
Notary Public in and for Humboldt County, Nevada.

PLAT
of the
A. F. McMILLEN IRRIGATION WORKS
on
PINE CREEK.
No. 7671.
Scale 1 in 600 ft.

FILED
Aug 29, 1927
STATE ENGINEER'S OFFICE

OFFICE
STATE ENGINEER
AUG 29 27
RECEIVED

7671