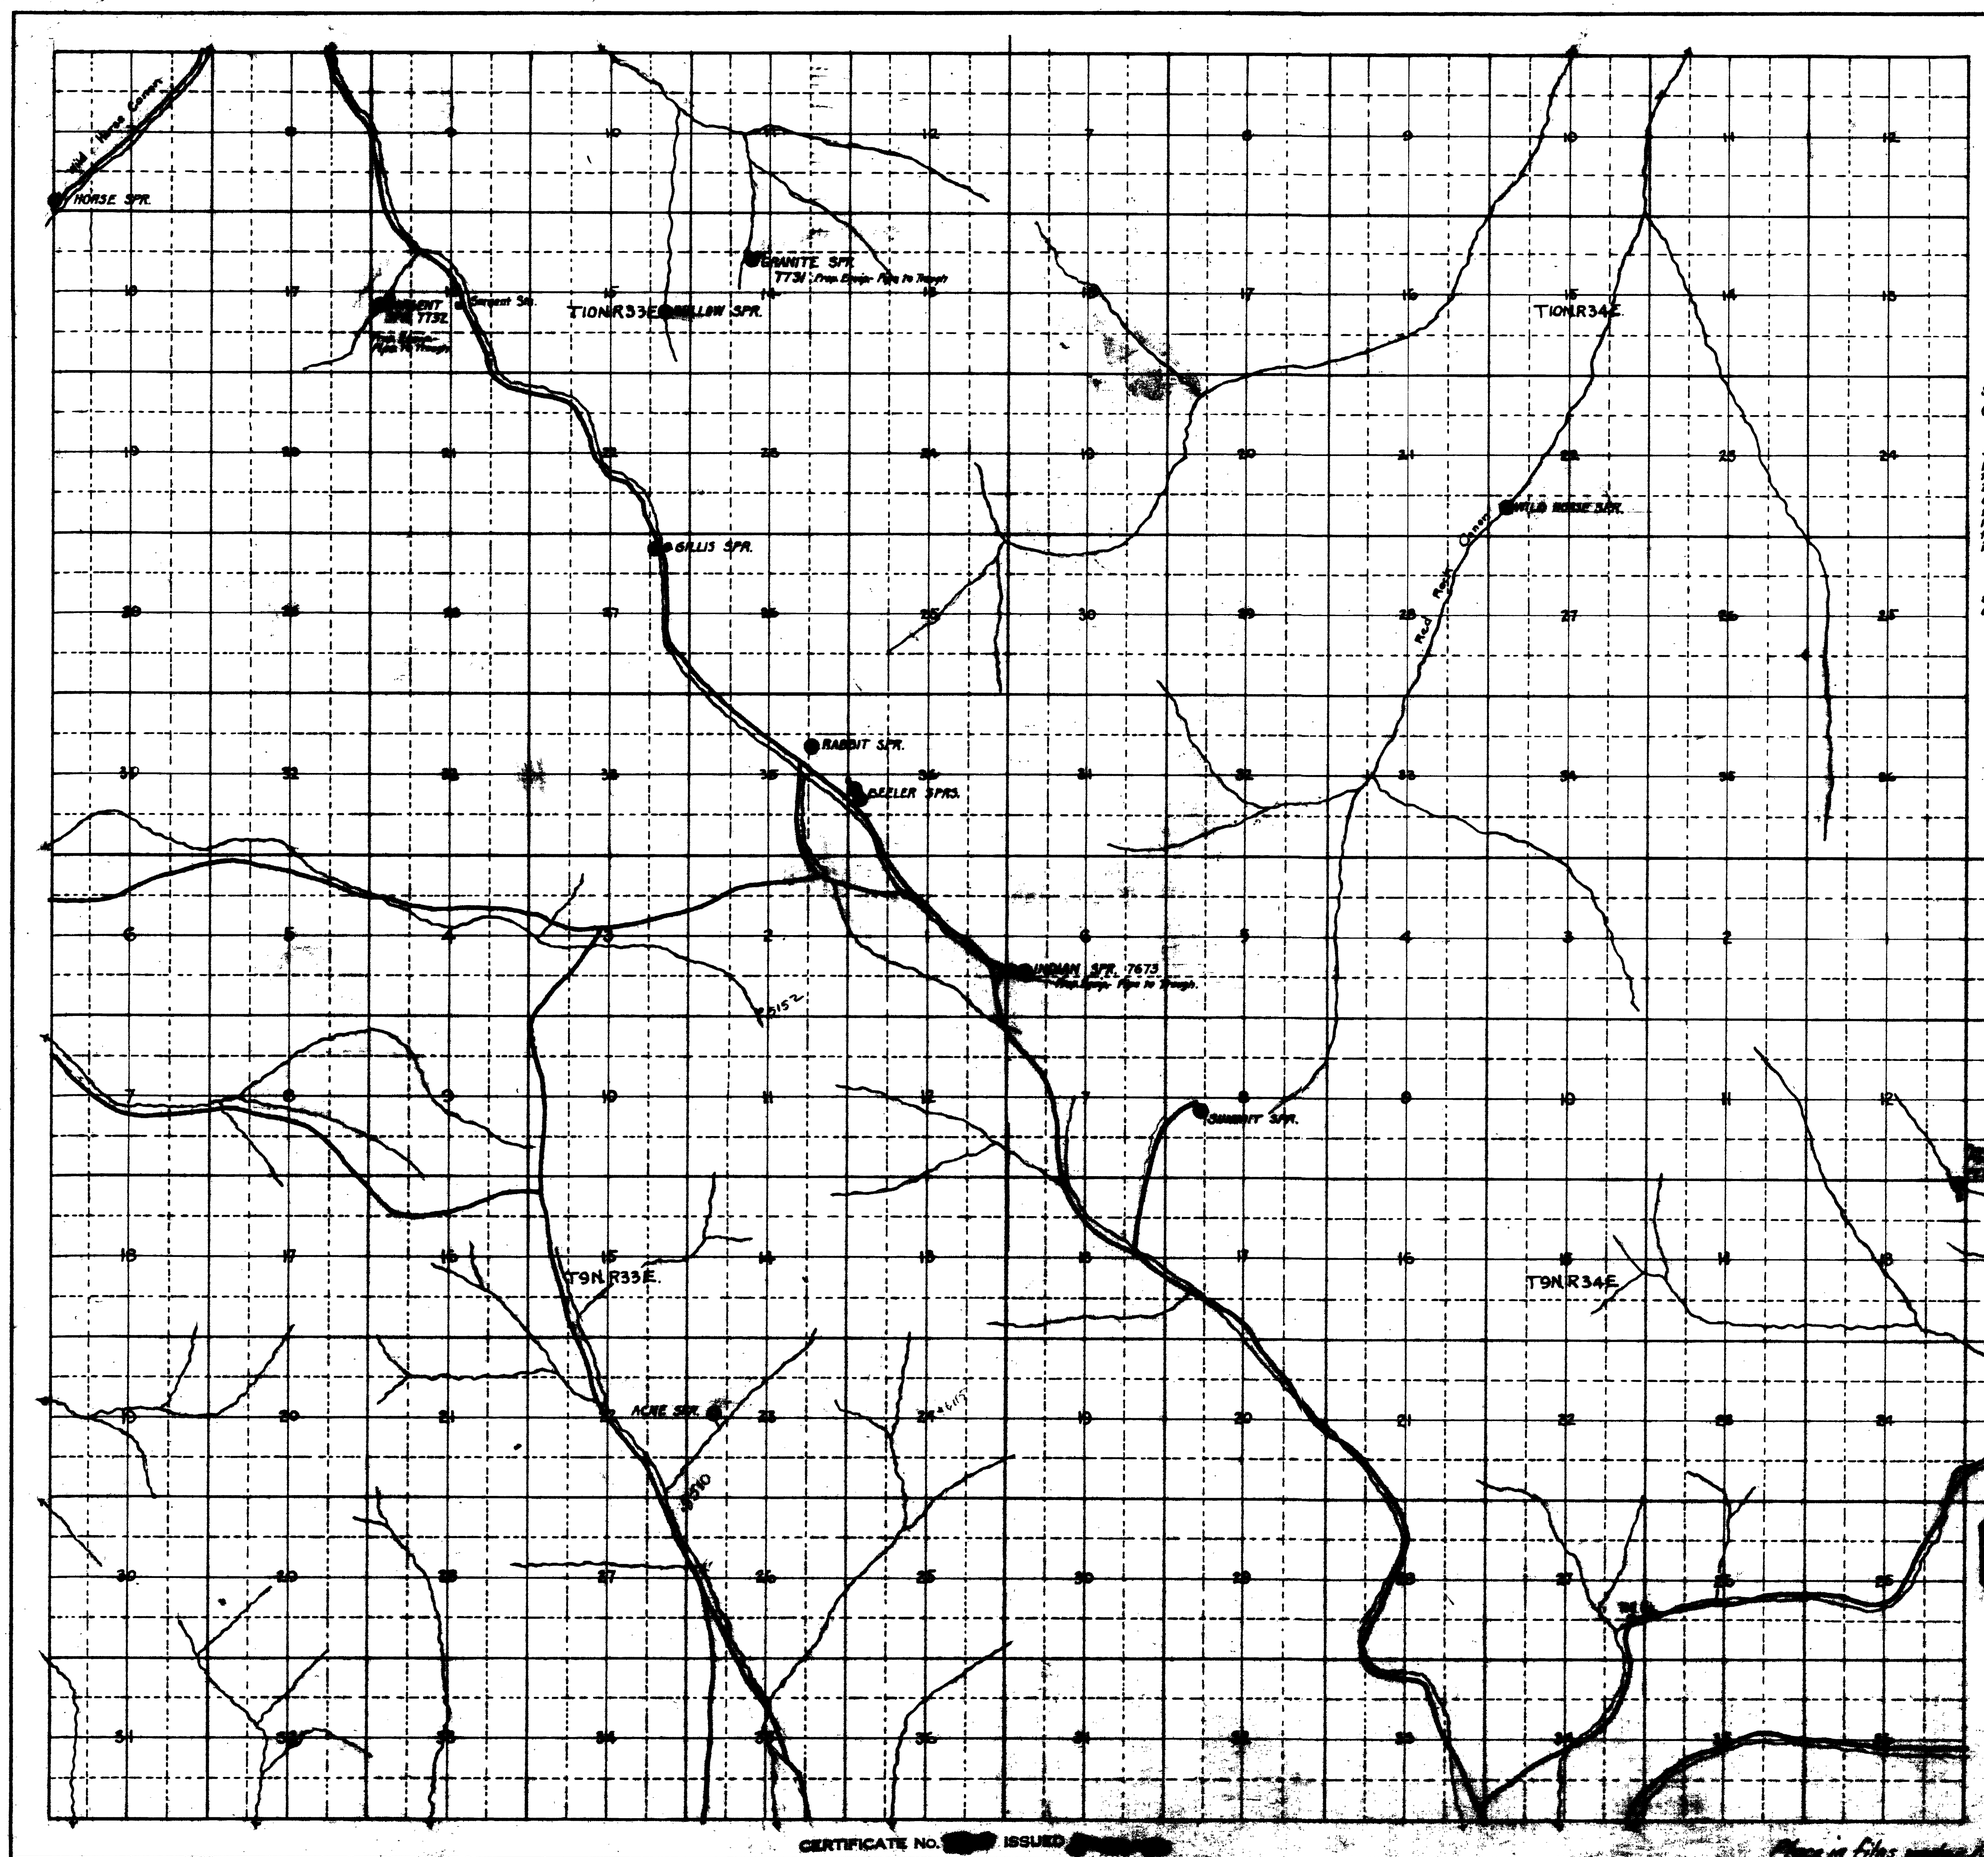

State of Nevada } S.S.
County of Washoe }

I, C.V. Taylor, being first duly sworn, depose and say that the above map is a true and accurate plat of the stock watering works as taken from the field notes of a survey made by me, completed on the 25th day of May, 1926; that such survey was made at the instance of W.H. Millinghausen; that the map represents the works described in Applications No. 7673, 7674, 7731, 7732, together with the location of streams and ditches in the immediate vicinity.

C.V. Taylor, State Water-right Surveyor.

Subscribed and sworn to before me this, the 4th day of June, 1926.

Notary Public in and for Washoe County, Nevada.

FILED
June 5, 1926
STATE ENGINEER'S OFFICE

6/15/26
C.V.T.

SPRINGS & STOCK WATERING WORKS
OF
W.H. MILLINGHAUSEN
MINERAL COUNTY, NEVADA

SCALE 1 = 2 MILE

CERTIFICATE NO. [redacted] ISSUED [redacted]

Place in files under 12

7673-7674-7731-7732