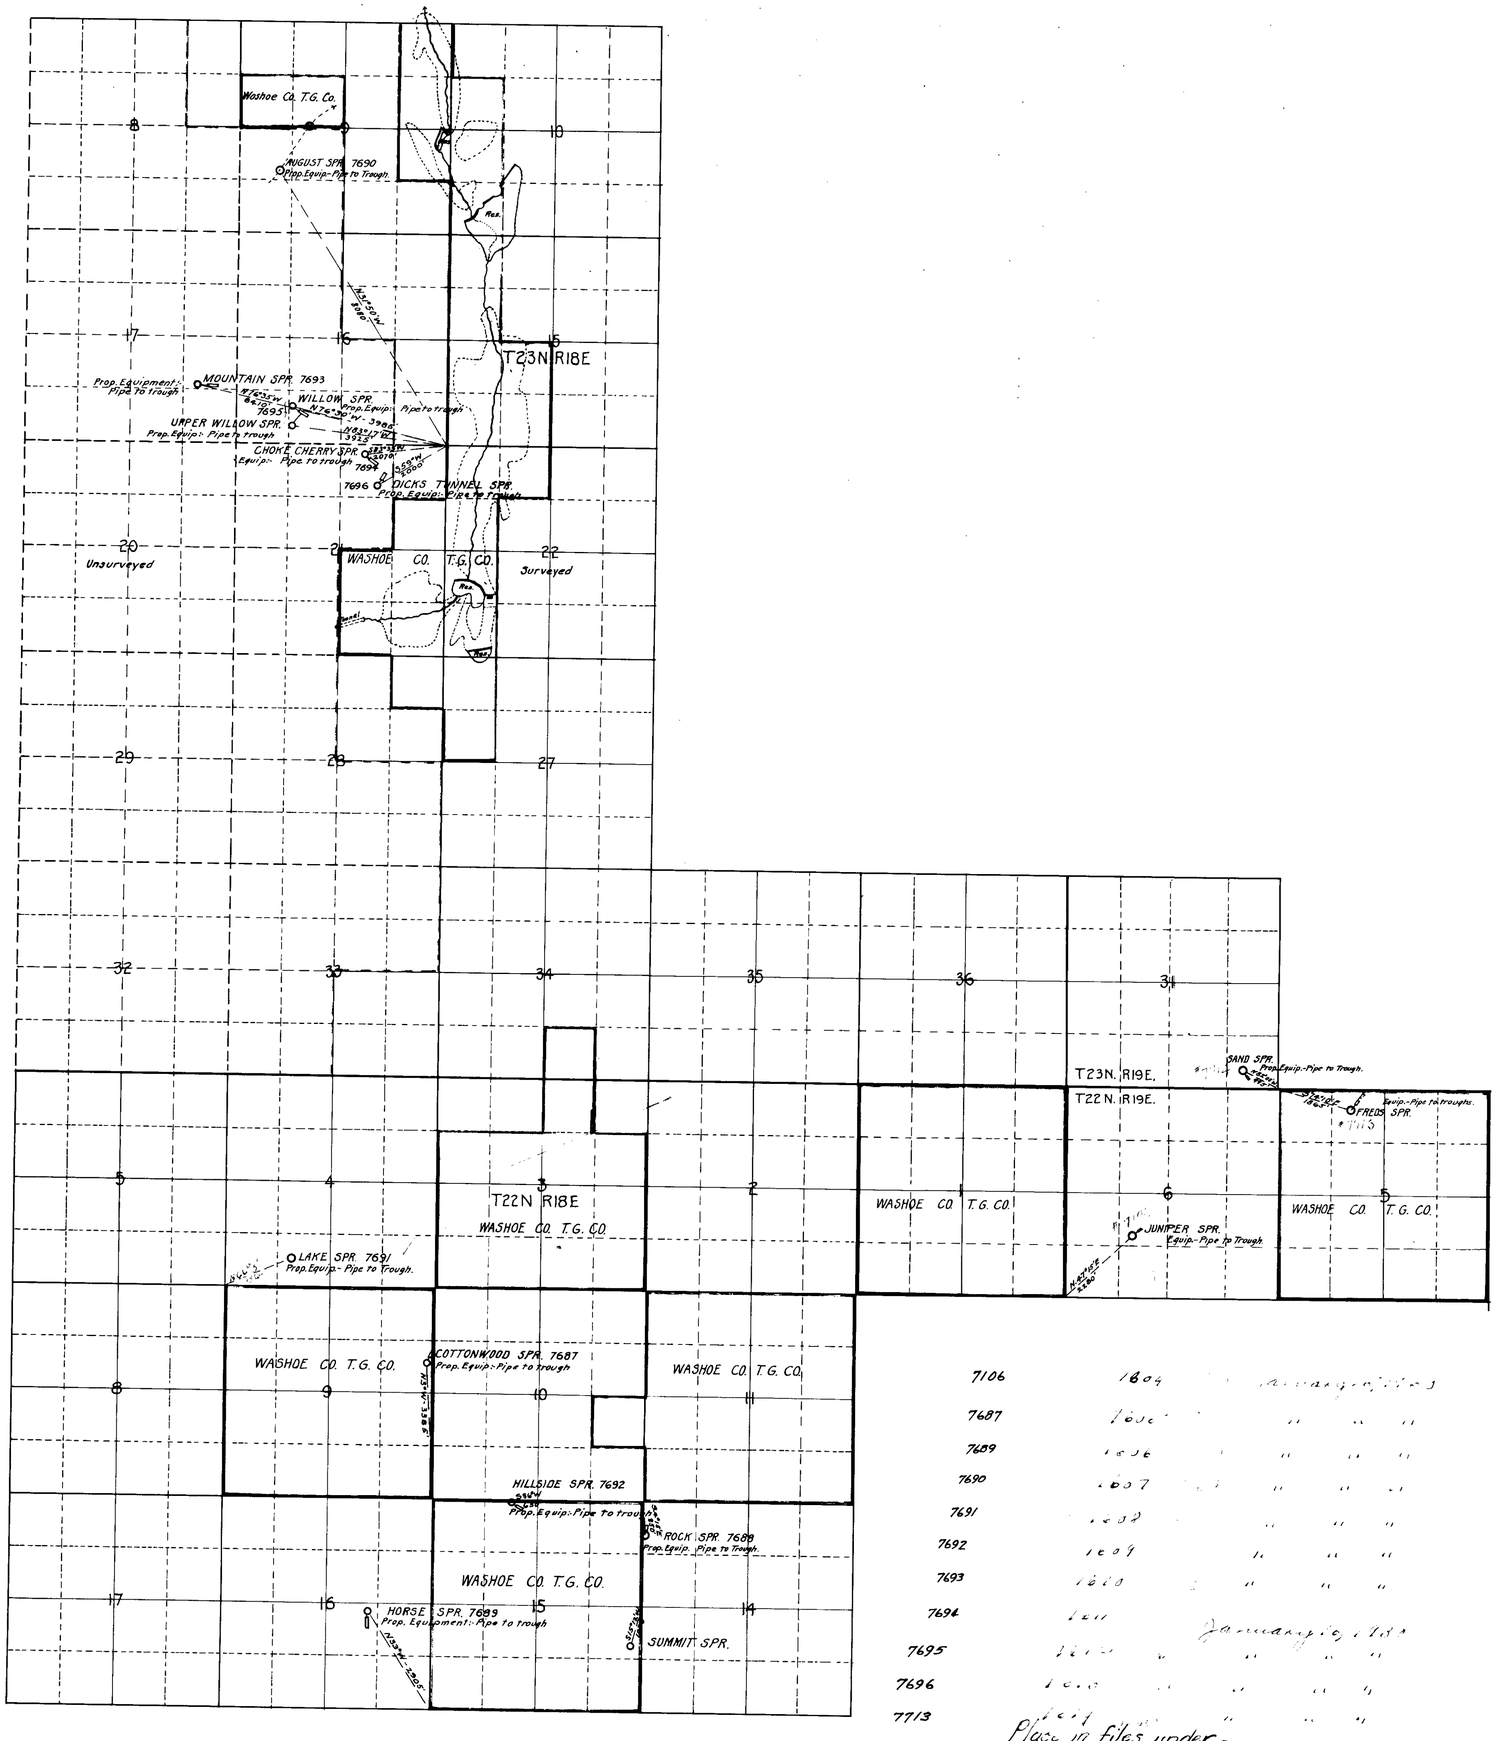

State of Nevada } S.S.
County of Washoe }

I, C.V. Taylor, being first duly sworn, depose and say that the above map is a true and accurate plat of the stock watering works as taken from the field notes of a survey made by me, completed on the 12th day of April, 1926; that such survey was made at the instance of Washoe County Title Guaranty Co.; that the map represents the works described in Applications , & , together with the location of streams and ditches in the immediate vicinity.

C.V. Taylor, State Water Right Surveyor.

Subscribed and sworn to before me this the 22nd day of April, 1926.

Notary Public in and for Washoe County, Nevada.

7106	1804	January 1, 1880
7687	1806	" " "
7689	1806	" " "
7690	1807	" " "
7691	1802	" " "
7692	1809	" " "
7693	1810	" " "
7694	1811	January 1, 1880
7695	1811	" " "
7696	1810	" " "
7713	1814	" " "

Place in files under

April 23, 1926.

SPRINGS AND STOCK WATERING WORKS
OF
WASHOE COUNTY TITLE GUARANTY CO.
WASHOE COUNTY, NEVADA

SCALE 1 IN = 2000 FT.

7618 Map not Filed
7714 Cancelled

(7687)-7688-7689-7690-7691-7692-7693-7694-7695-7696-7713-7714-7106