NAME	SOURCE Sub.	Sec.	T.	R.	USE Sub.	Sec.	T.	R.	RETURN Sub.	Sec.	T.	R.	FLOW in Sec. Ft.
Osceol Creek	S.E¼ of N.W¼	7	14N	68E	N.E¼ of S.E¼	12	14N	67E	S.E¼ of N.W¼	12	14N	67E	0.114
New Moon Creek	N.E¼ of S.E¼	7	14N	68E	N.E¼ of S.E¼	12	14N	67E	S.E¼ of N.W¼	12	14N	67E	0.0821

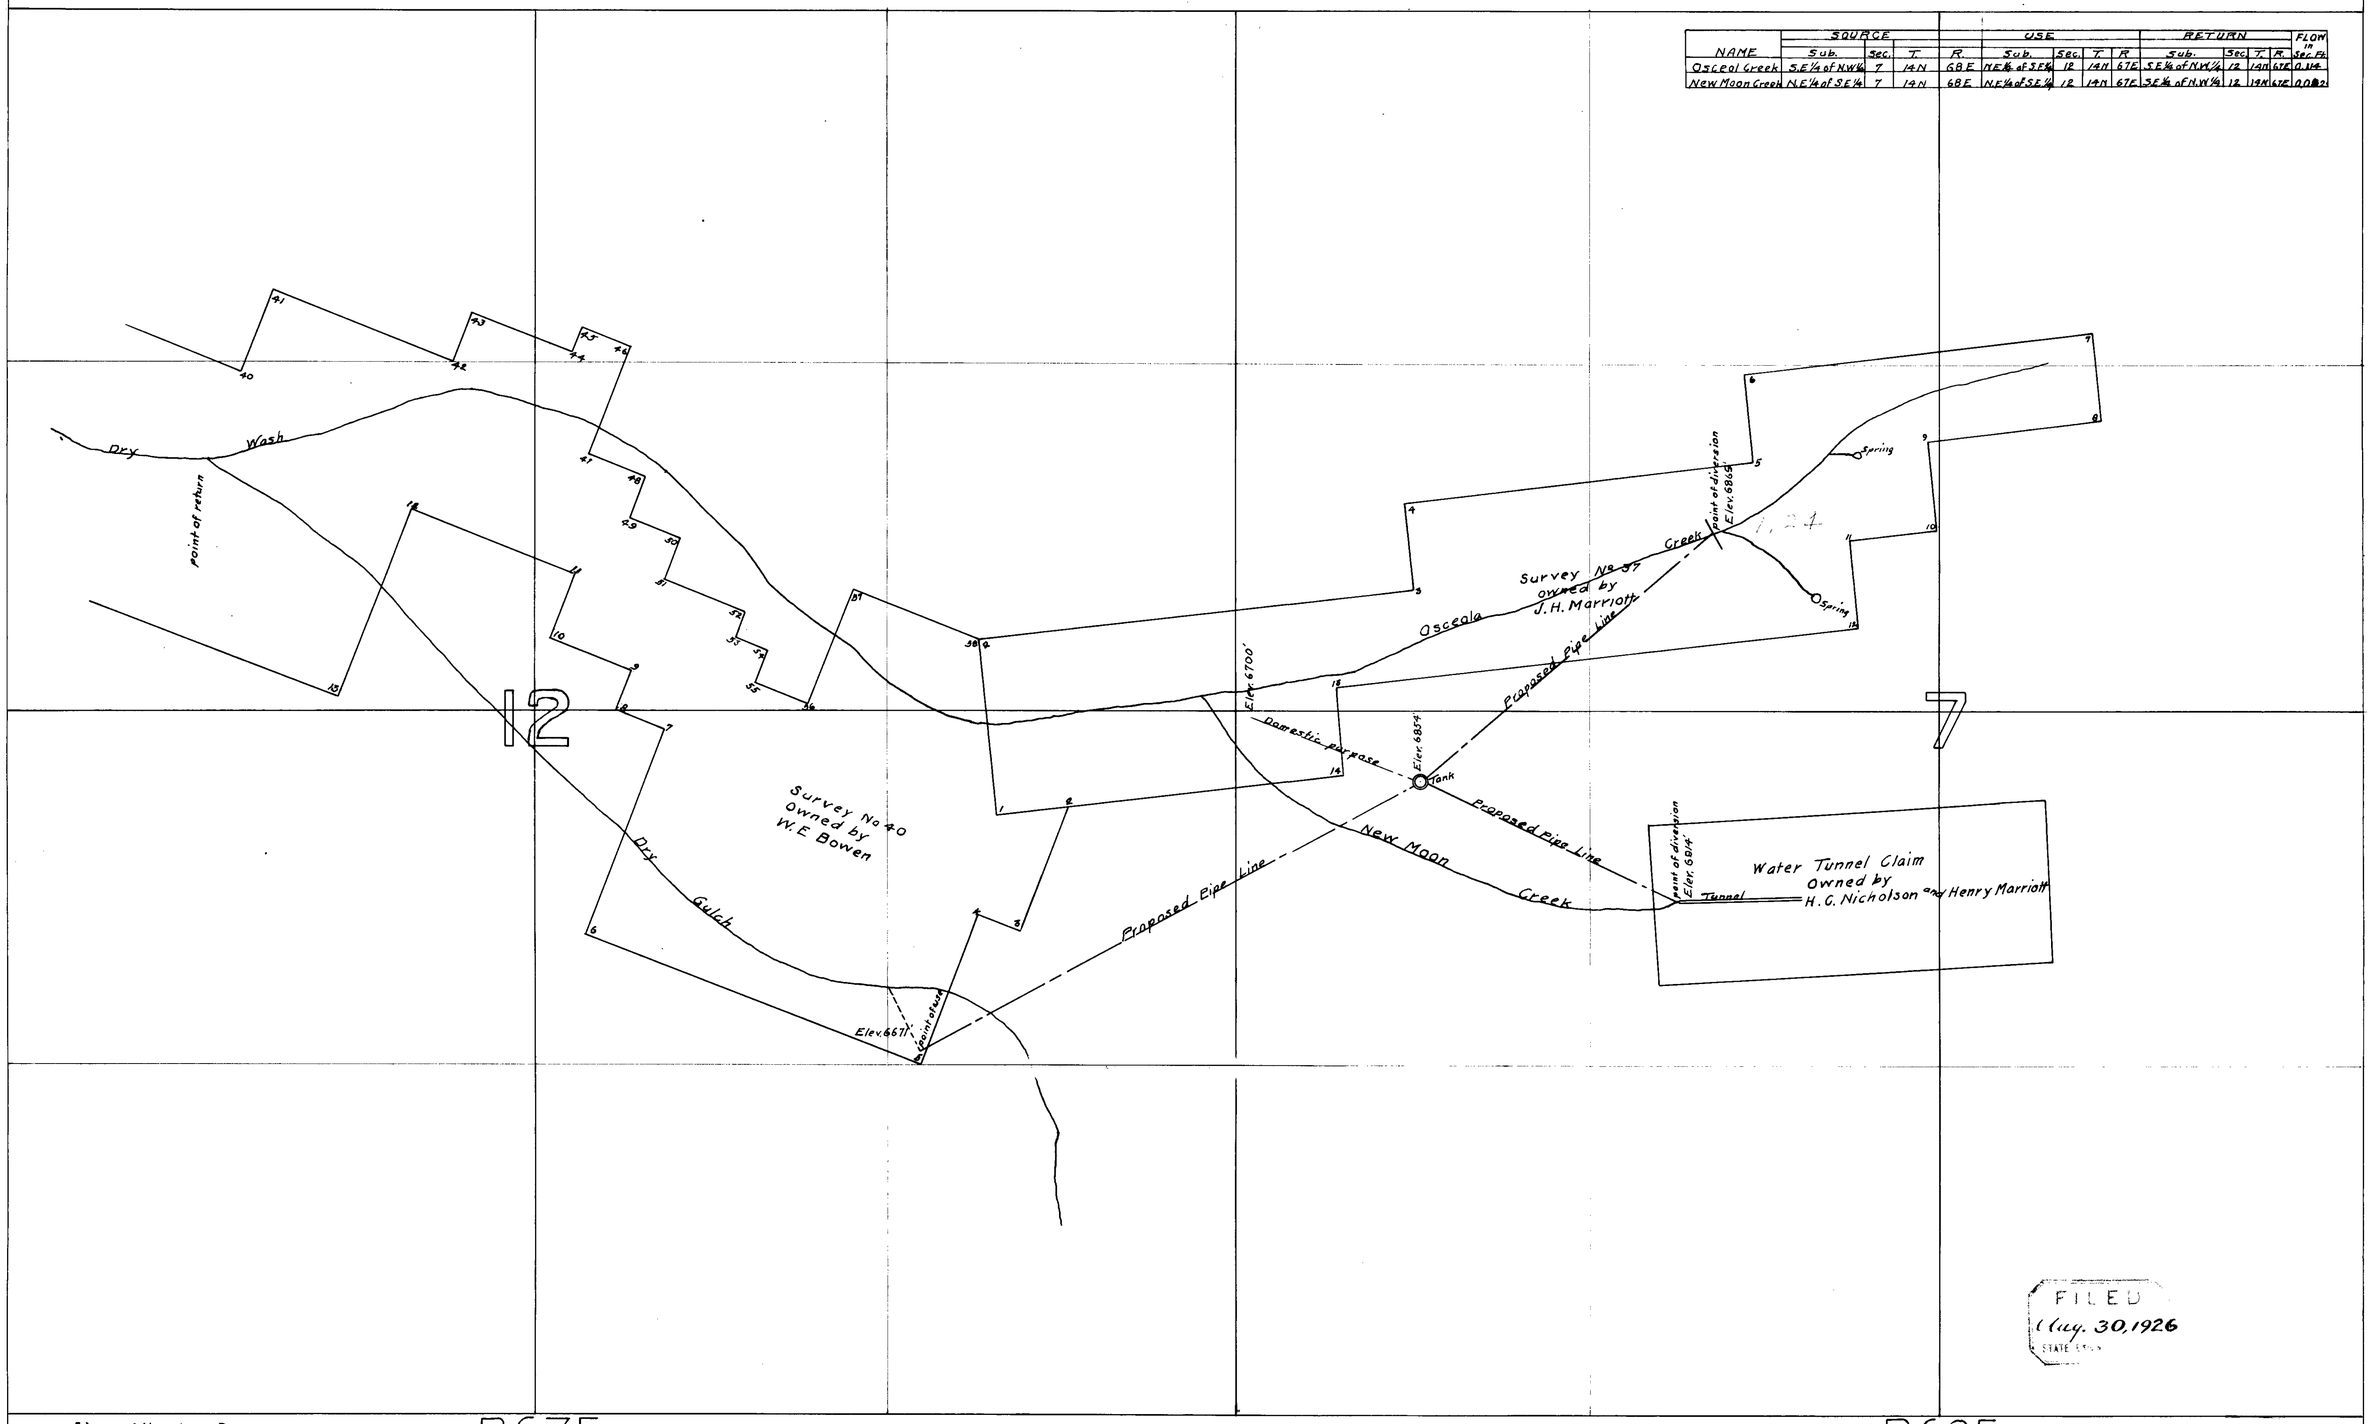

FILED
Aug. 30, 1926
STATE ENGR.

R67E T14N R68E

State of Nevada
County of White Pine } S.S.

I, Neil A. McGill being first duly Sworn depose and say that the above map is a true and accurate plat of the springs and creeks applied for by H.C. Nicholson and Henry Marriott as taken from the field notes of a survey made by me, completed on the 17th day of May 1926, that the map and survey were made at the instance of H.C. Nicholson and Henry Marriott, applicants for said water, and that it truly represents the source and course of said springs and creeks.

Neil A. McGill
Surveyor.

Subscribed and sworn to before me this 24th day of May 1926

Notary Public in and for White Pine County, Nevada.

My commission expires the 2nd day of May 192

MAP
SHOWING LOCATION
NEW MOON and OSCEOLA CREEKS
WHITE PINE COUNTY, NEVADA
Scale 1 inch = 300 feet

Neil A. McGill
Surveyor.

7724-7725