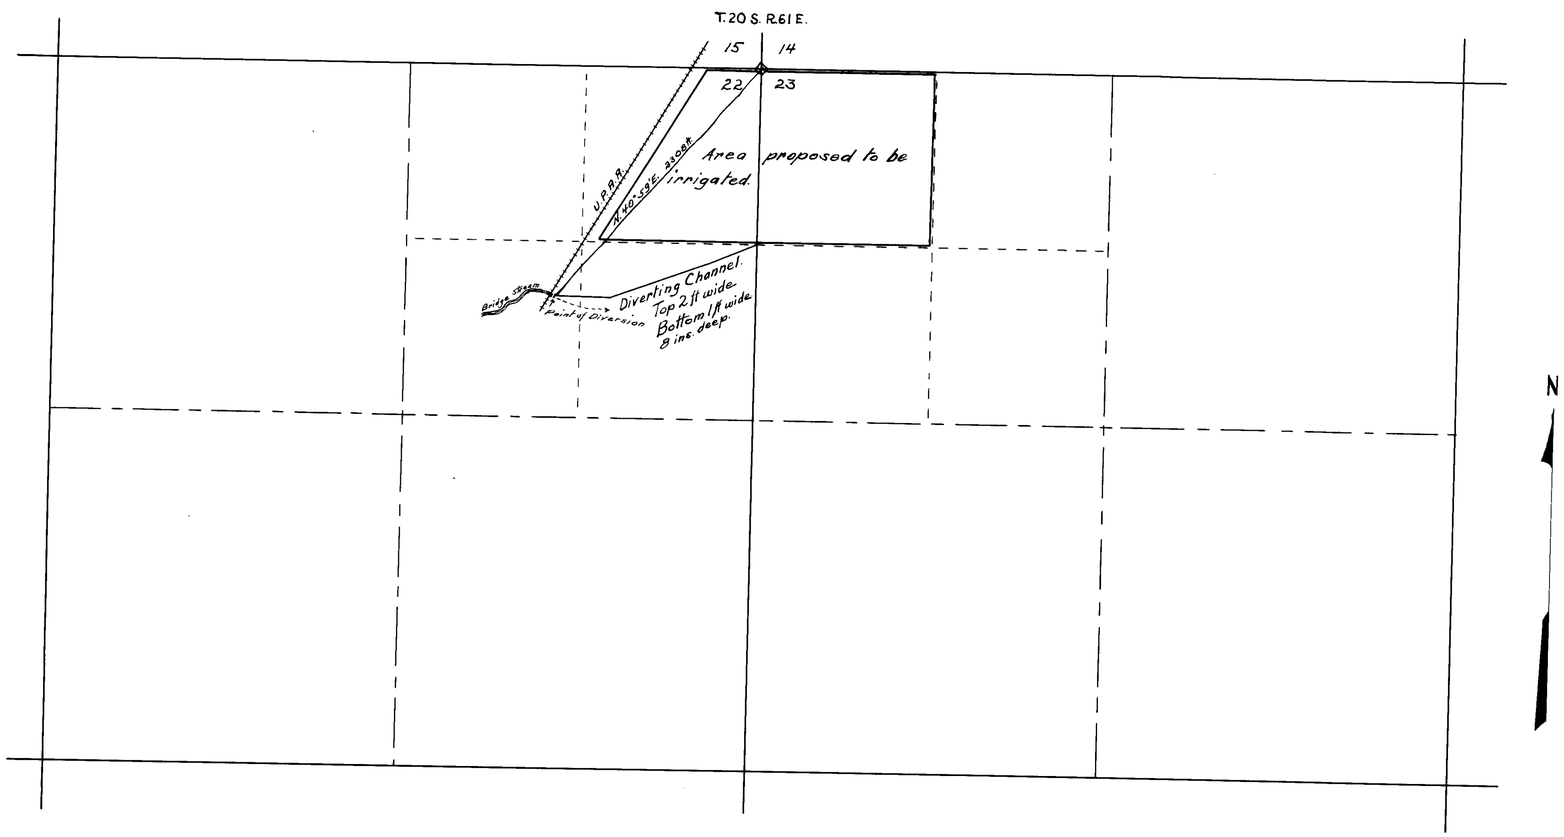


State of Nevada
County of Clark S.S.

I, J.F. Hesse, being first duly sworn depose and say that this map has been correctly drawn to the designated scale from field notes of a survey made by me on the 10th day of January, 1928; that it truly and correctly represents the proposed location and extent of the works used to divert water from Bridge Stream, in Clark County, by Edward M. Taylor for irrigation purposes. That the proposed point of diversion, the approximate location and size of the diverting channel, all reservoirs or basins, the location and names of all other works which will cross or connect with the proposed works, and the boundary of all lands, showing by 40-acre subdivisions the areas proposed to be irrigated, are fully and correctly designated thereon.

J. F. Hesse
State Water Right Surveyor

Subscribed and sworn to before me this 11th day of January, 1928.

E. M. Taylor
Notary Public in and for the County of Clark State of Nevada.

0 400' 1200' 1800' 3000'

Scale 1 in = 600 ft.

FILED
January 14, 1928
State Engineer

OFFICE STATE ENGINEER
JAN 14 '28

MAP
TO ACCOMPANY APPLICATION
TO APPROPRIATE WATER FOR
IRRIGATION BY
EDWARD M. TAYLOR FROM
BRIDGE STREAM.

APPLICATION NO. 7726.

7726