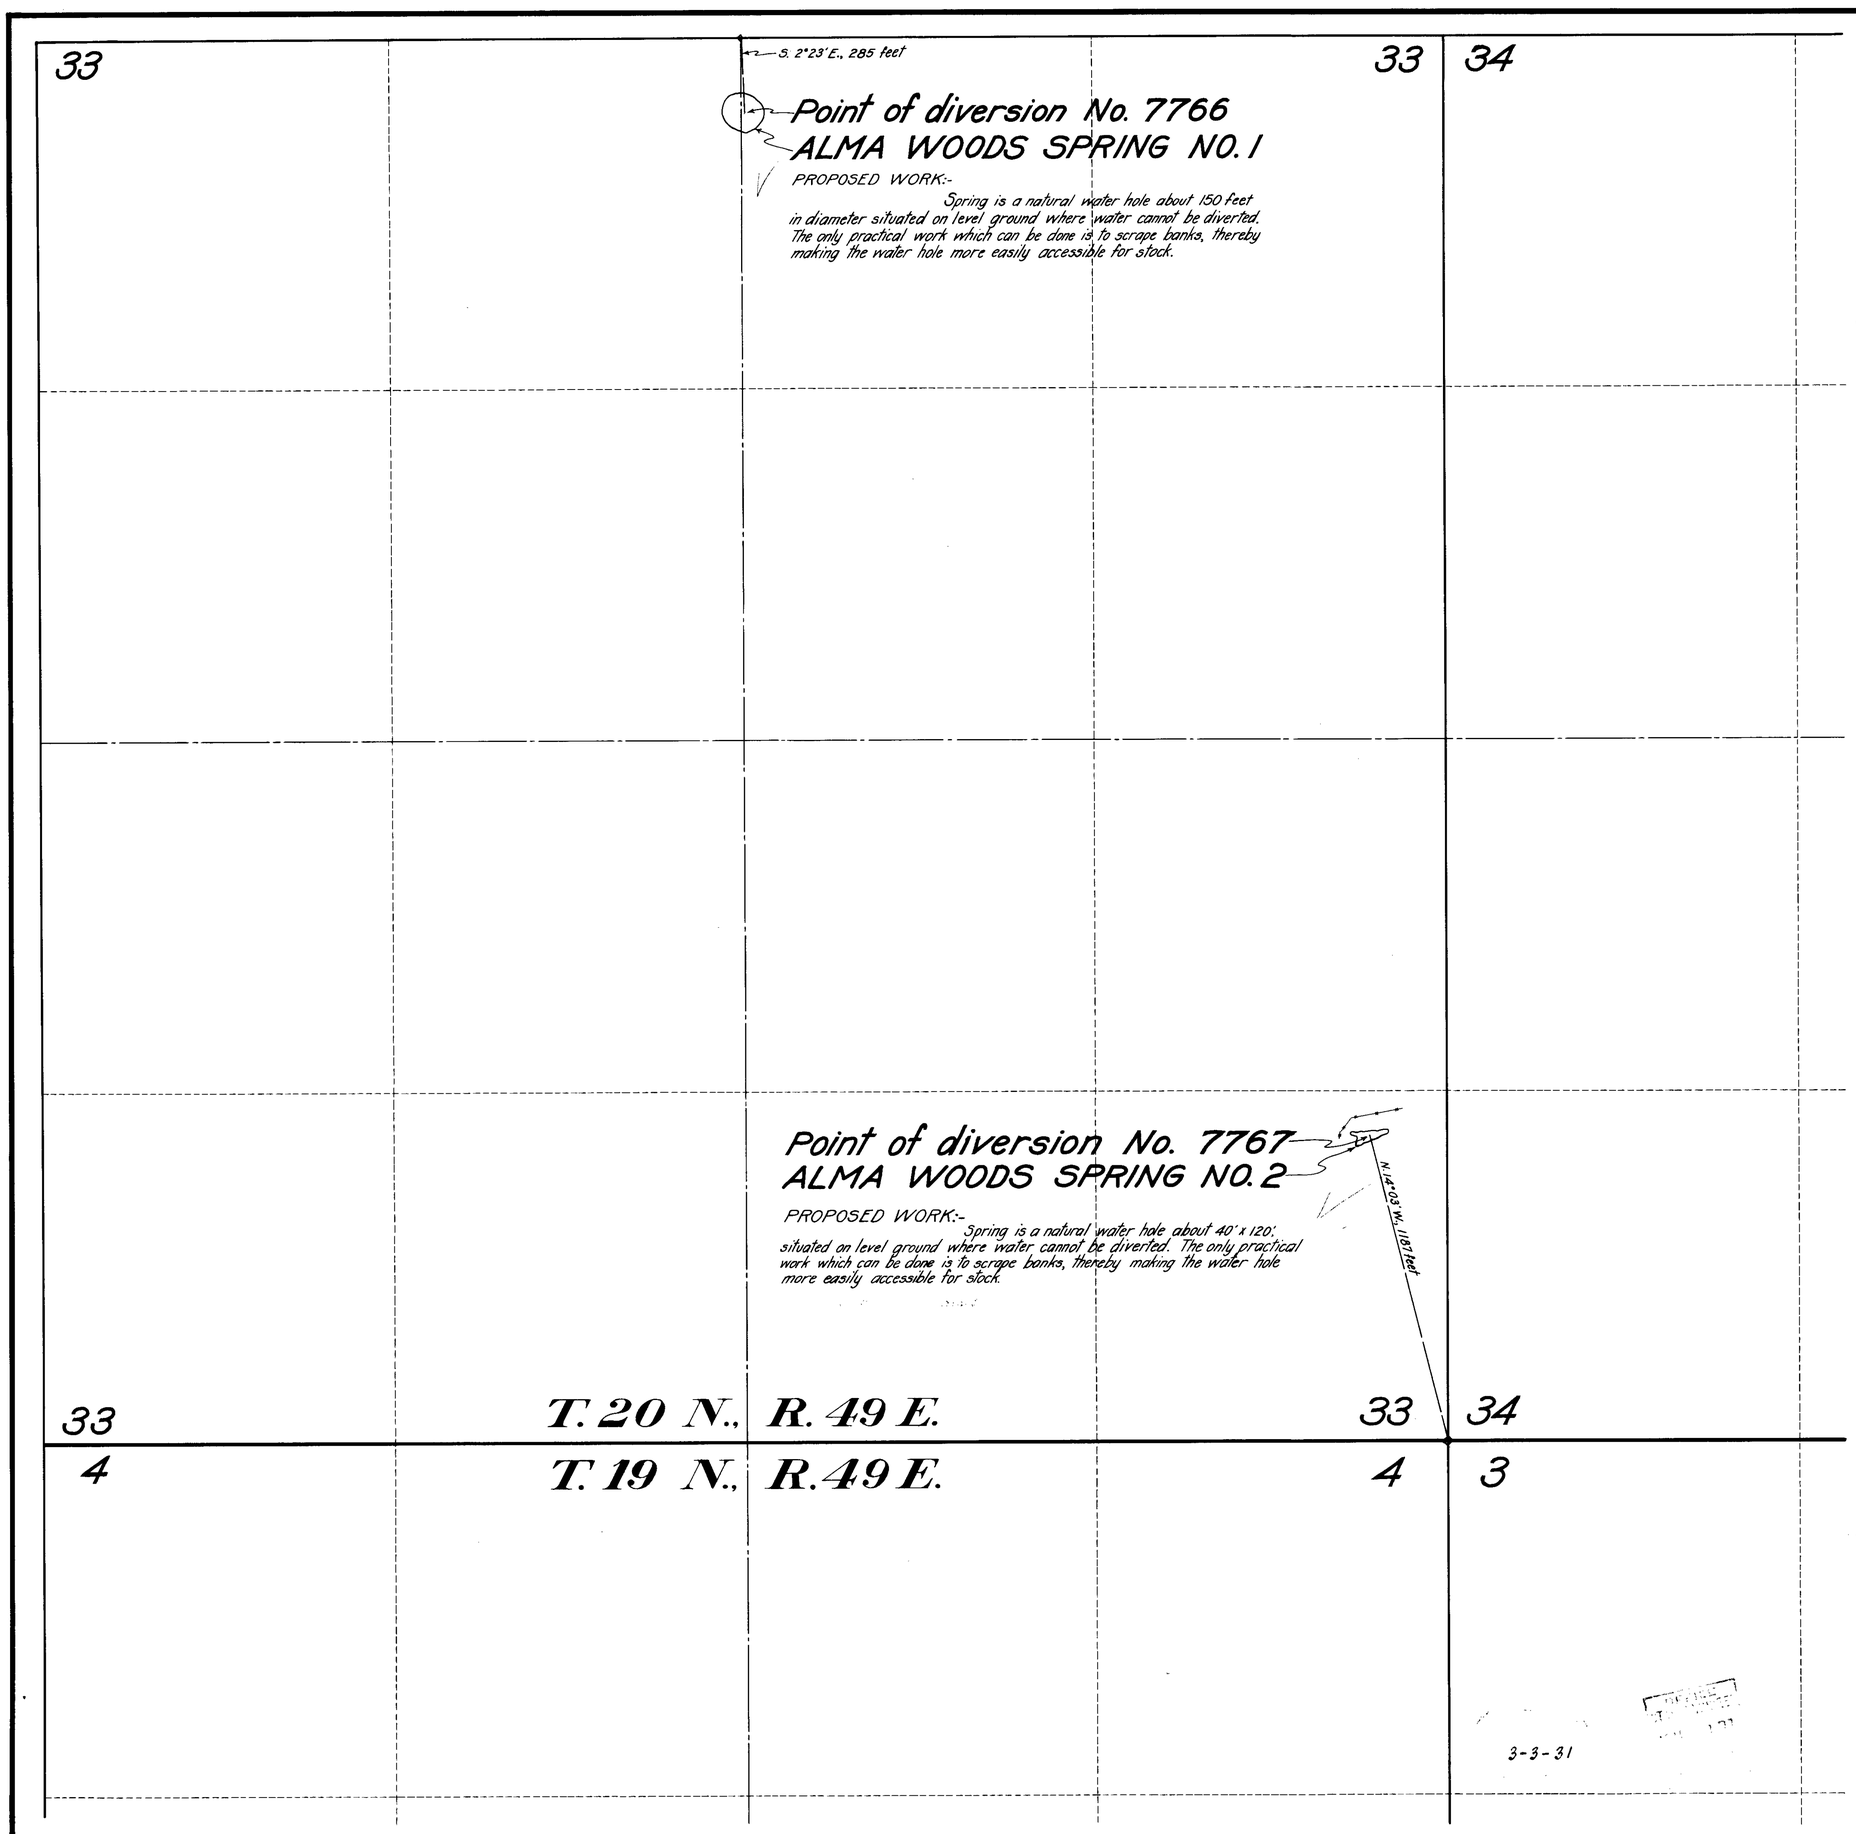

STATE OF NEVADA }
COUNTY OF ORMSBY } ss.

I, Harvey M. Payne, being first duly sworn, depose and say that this map has been correctly drawn to the designated scale from the field notes of a survey made by me on July 9, 1929; and that it truly and correctly represents the location and extent of the works proposed to be constructed to divert or conserve water from Alma Woods Springs Nos. 1 and 2, Eureka County, Nevada, by Alma Woods for stockwatering purposes under Applications Nos. 7766 and 7767; and that the points of diversion and works proposed are correctly shown hereon.

Harvey M. Payne
Water Right Engineer.

Subscribed and sworn to before me this 27th day of February, 1931.

H. S. Miller
Notary Public in and for
Ormsby County, Nevada

My commission expires Sept 15, 1934

N

7766 Certificate No. 2102 Issued April 25, 1935
7767 " " 1982 " June 14, 1933

SCALE:- 1 inch = 300 feet

MAP
TO ACCOMPANY
APPLICATIONS NOS. 7766 AND 7767
FOR
STOCKWATERING
FROM
ALMA WOODS SPRINGS NOS. 1 AND 2
BY
ALMA WOODS

SURVEYED AND MAPPED BY HARVEY M. PAYNE, WATER RIGHT ENGINEER.

7766 - 7767