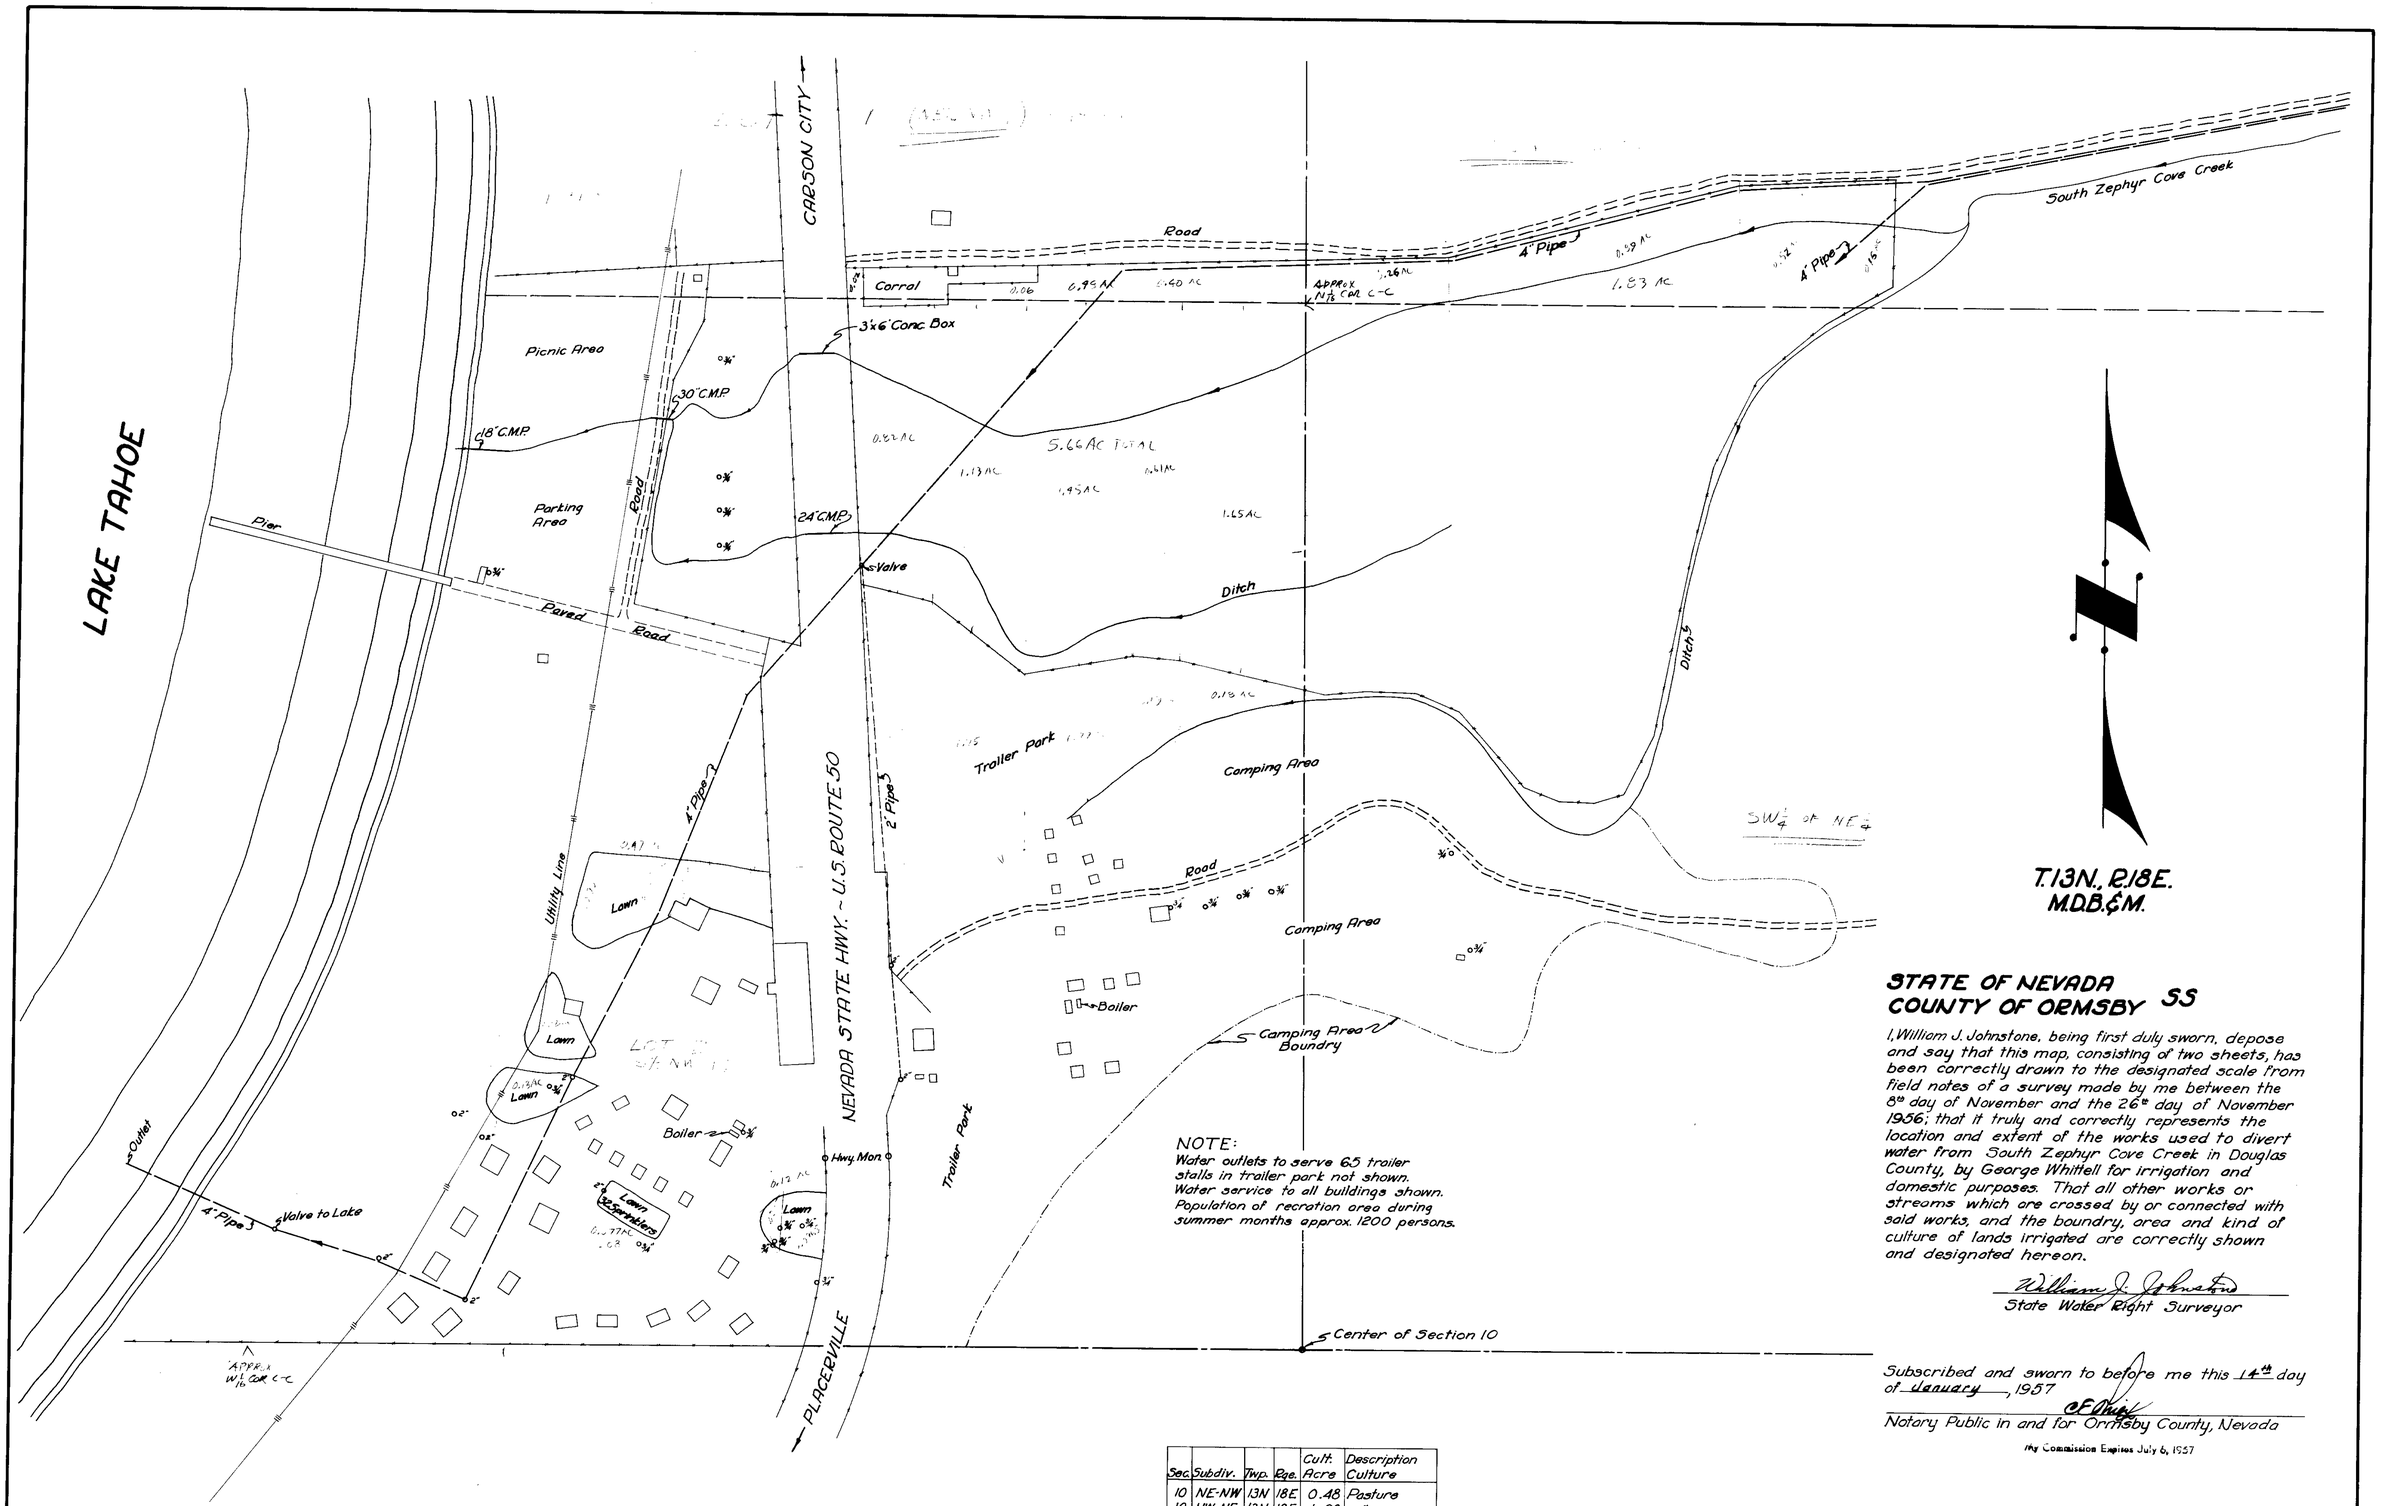

NOTE:
Water outlets to serve 65 trailer stalls in trailer park not shown.
Water service to all buildings shown.
Population of recration area during summer months approx. 1200 persons.

Sec.	Subdiv.	Twp.	Rge.	Cult. Acre	Description Culture
10	NE-NW	13N	18E	0.48	Pasture
10	NW-NE	13N	18E	1.83	"
10	SW-NE	13N	18E	6.36	"
10	SE-NW	13N	18E	5.62	Pasture
10	SE-NW	13N	18E	0.92	Lawn
Total · 15.21 Acres					

LEGEND

- ∘ = 3/4" Water outlet standpipe
- ∘ = 2" Water outlet standpipe (Fire Hyd.)
- ——— = 4" Pipe
- - - - - = 2" Pipe
- ▭ = Pasture
- ▭ = Lawn

STATE OF NEVADA
COUNTY OF ORMSBY SS

I, William J. Johnstone, being first duly sworn, depose and say that this map, consisting of two sheets, has been correctly drawn to the designated scale from field notes of a survey made by me between the 8th day of November and the 26th day of November 1956; that it truly and correctly represents the location and extent of the works used to divert water from South Zephyr Cove Creek in Douglas County, by George Whittell for irrigation and domestic purposes. That all other works or streams which are crossed by or connected with said works, and the boundry, area and kind of culture of lands irrigated are correctly shown and designated hereon.

William J. Johnstone
State Water Right Surveyor

Subscribed and sworn to before me this 14th day of January, 1957

C E Ruby
Notary Public in and for Ormsby County, Nevada

My Commission Expires July 6, 1957

SCALE ~ 1 INCH = 100 FEET

FILED
JAN 15 1957

MAP
TO ACCOMPANY PROOF OF
BENEFICIAL USE UNDER APPLICATION
No. 7786 FOR IRRIGATION AND
DOMESTIC PURPOSES BY
GEORGE WHITTELL
FROM
SOUTH ZEPHYR COVE CREEK

Certificate No. 4698 Issued April 9, 1958

WILLIAM J. JOHNSTONE ~ ENGINEERING ~ CARSON CITY, NEVADA

JANUARY 14, 1957

SHEET 1 OF 2

Place in → 7786-17081

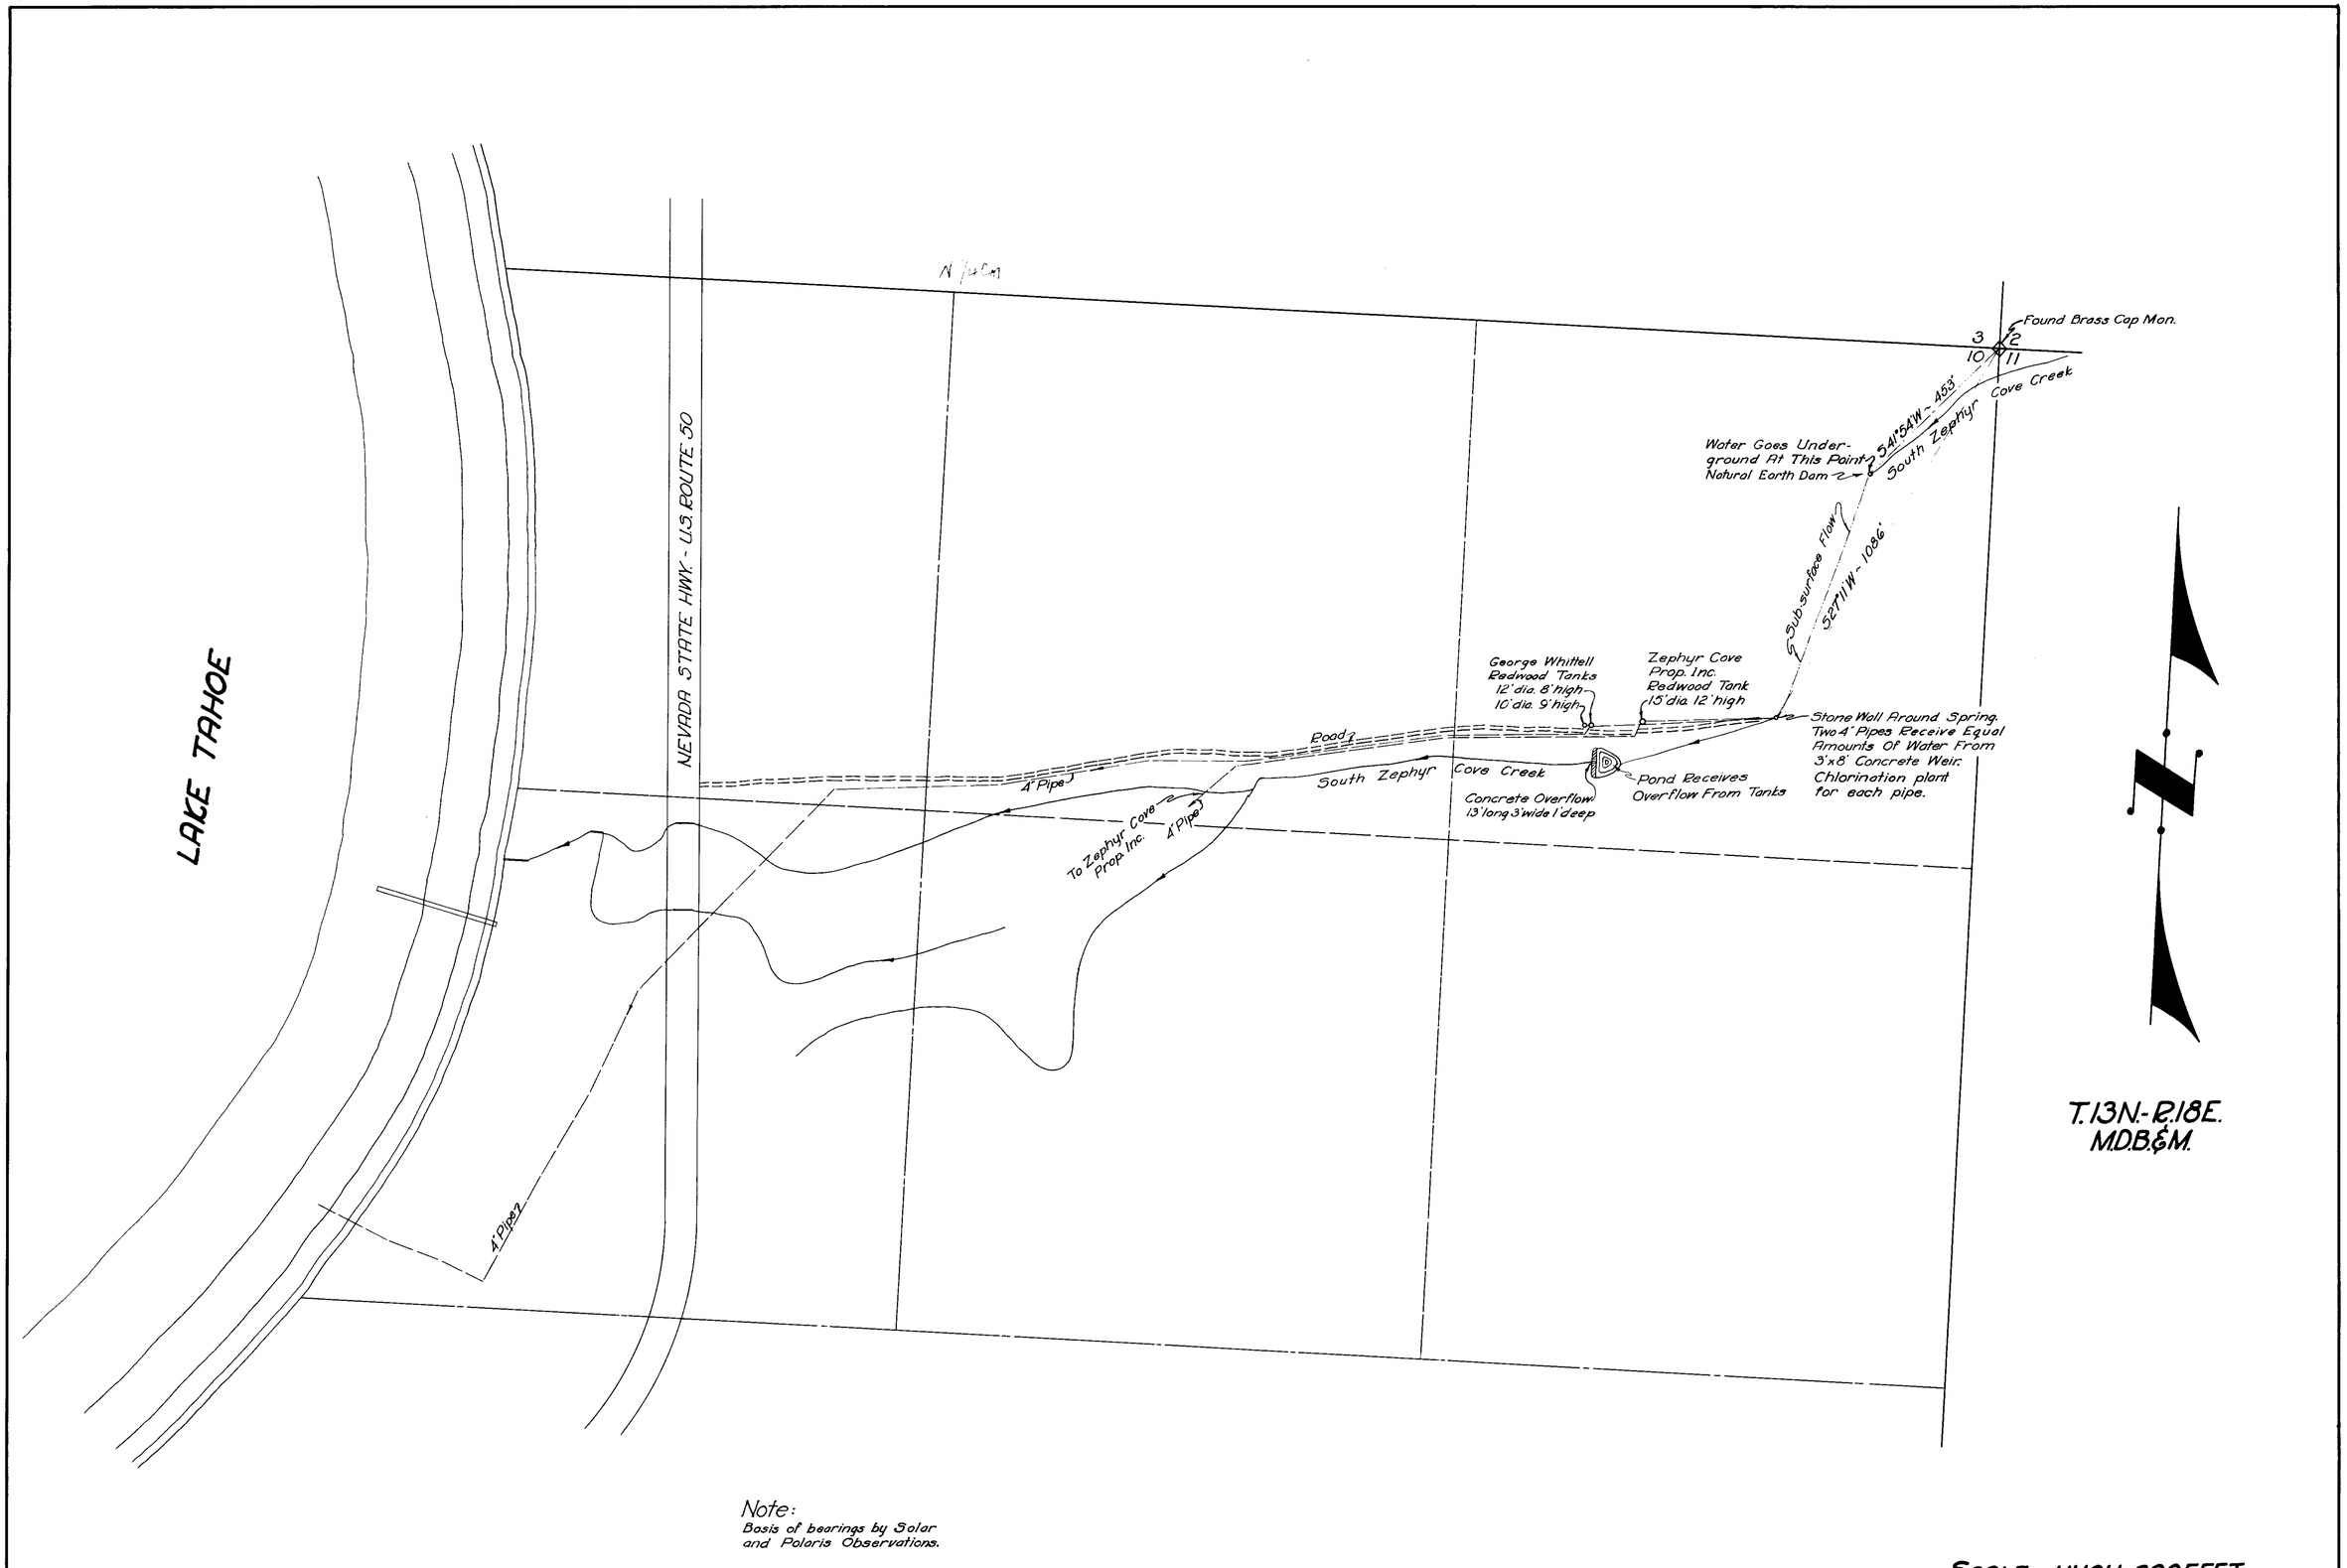

Note:
Basis of bearings by Solar and Polaris Observations.

SCALE - 1 INCH = 200 FEET

FILED
JAN 15 1957

MAP
TO ACCOMPANY PROOF OF
BENEFICIAL USE UNDER APPLICATION
No. 7786 FOR IRRIGATION AND
DOMESTIC PURPOSES BY
GEORGE WHITTELL (S)
FROM
SOUTH ZEPHYR COVE CREEK

WILLIAM J. JOHNSTONE - ENGINEERING - CARSON CITY, NEVADA

JANUARY 14, 1957

SHEET 2 OF 2

Place in → 7786-17081