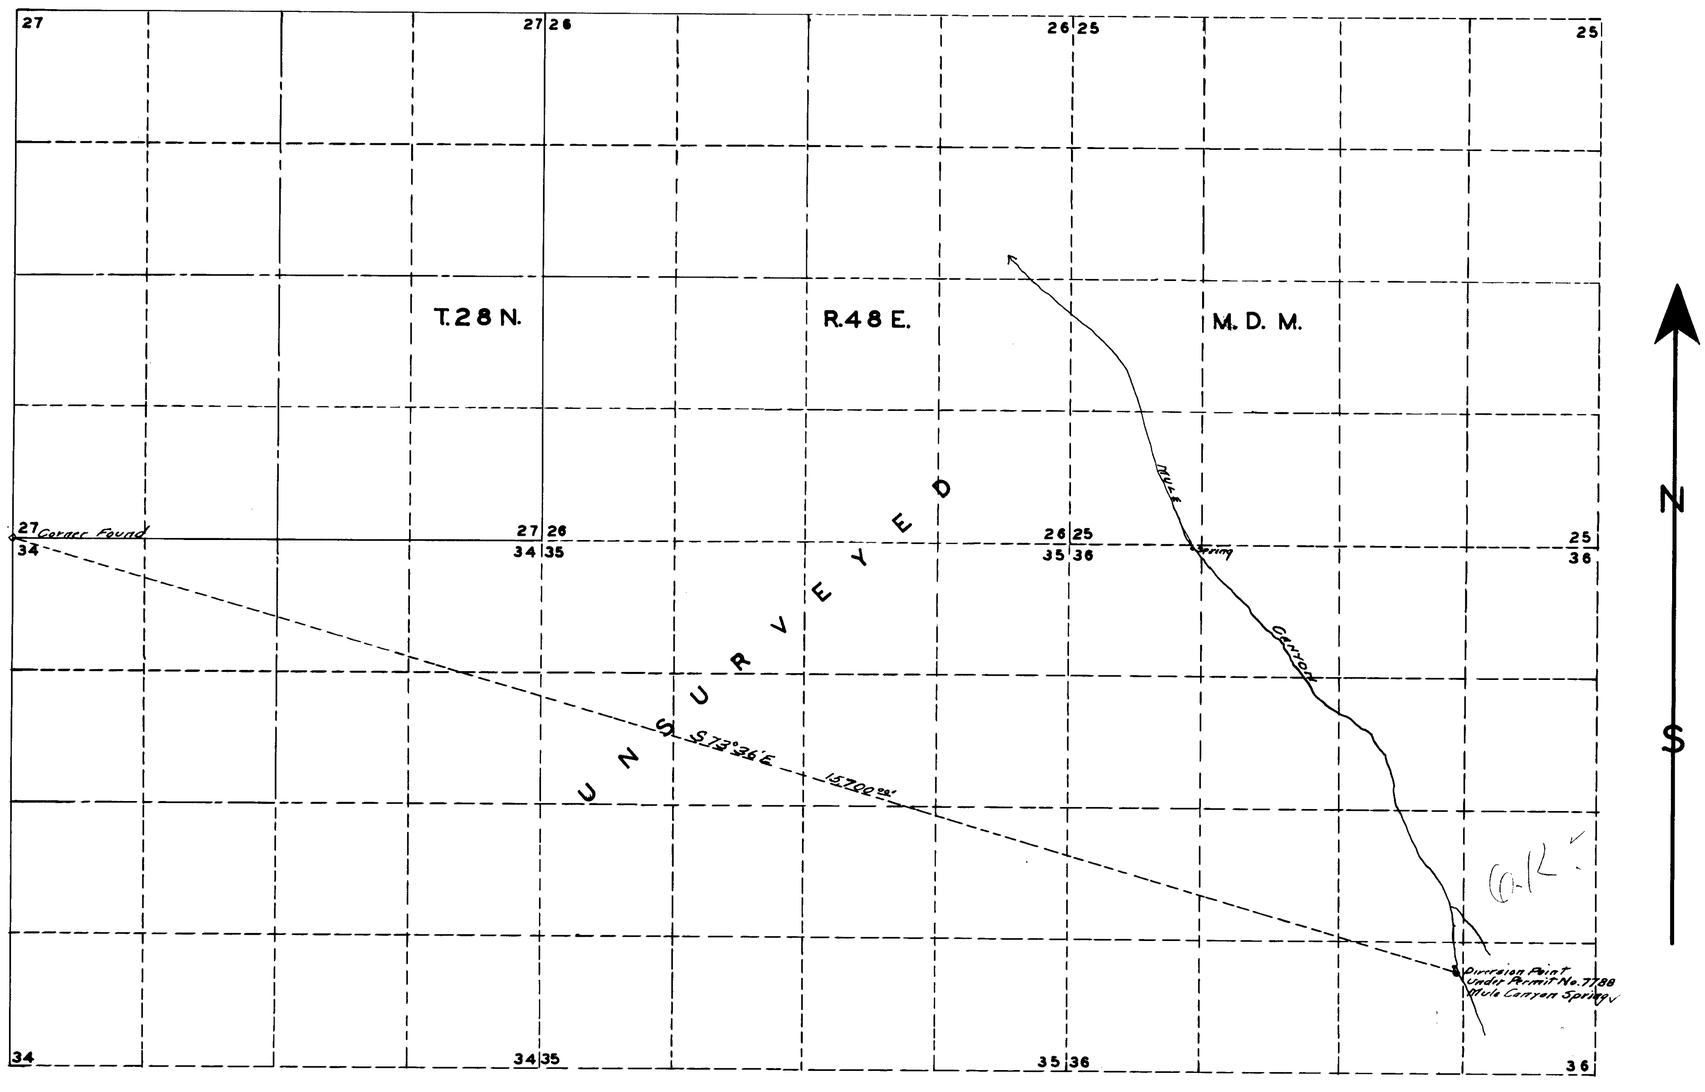

SW¼ of SE¼ Section 36 - T28N R48E (Unsurvey'd)

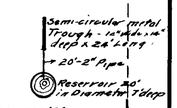

DETAIL OF DIVERSION WORKS

Scale 1" = 60'

STATE OF NEVADA }
COUNTY OF ELKO } SS

I, W.H. Settelmeyer being first duly sworn depose and say, that this map, has been correctly drawn to the designated scale from field notes of a survey made by me on the 10th day of June 1926 and the 10th day of September 1936; that it truly and correctly represents the location and extent of the works used to divert water from Mule Canyon Spring situated in Mule Canyon in Eureka County, by Henderson Banking Company Mortgage Corporation under Permit No 7788. That the point of Diversion, the location and size of Diverting conduit, the place and manner of use, and location and names of all other works or streams connected with said works are fully and correctly designated hereon.

W.H. Settelmeyer
State Water Right Surveyor

Subscribed and sworn to before me this 29th day of January 1937 Peggy O'Neill
Notary Public in and For Elko County, Nevada.

Scale 1" = 800'

7788 Certificate No. 2339 Bk. 8 Page June 25, 1937

March 24, 1937

MAP

TO ACCOMPANY PROOF OF BENEFICIAL USE UNDER APPLICATION NO. 7788 FOR STOCKWATERING BY HENDERSON BANKING COMPANY MORTGAGE CORPORATION FROM MULE CANYON SPRING

7788