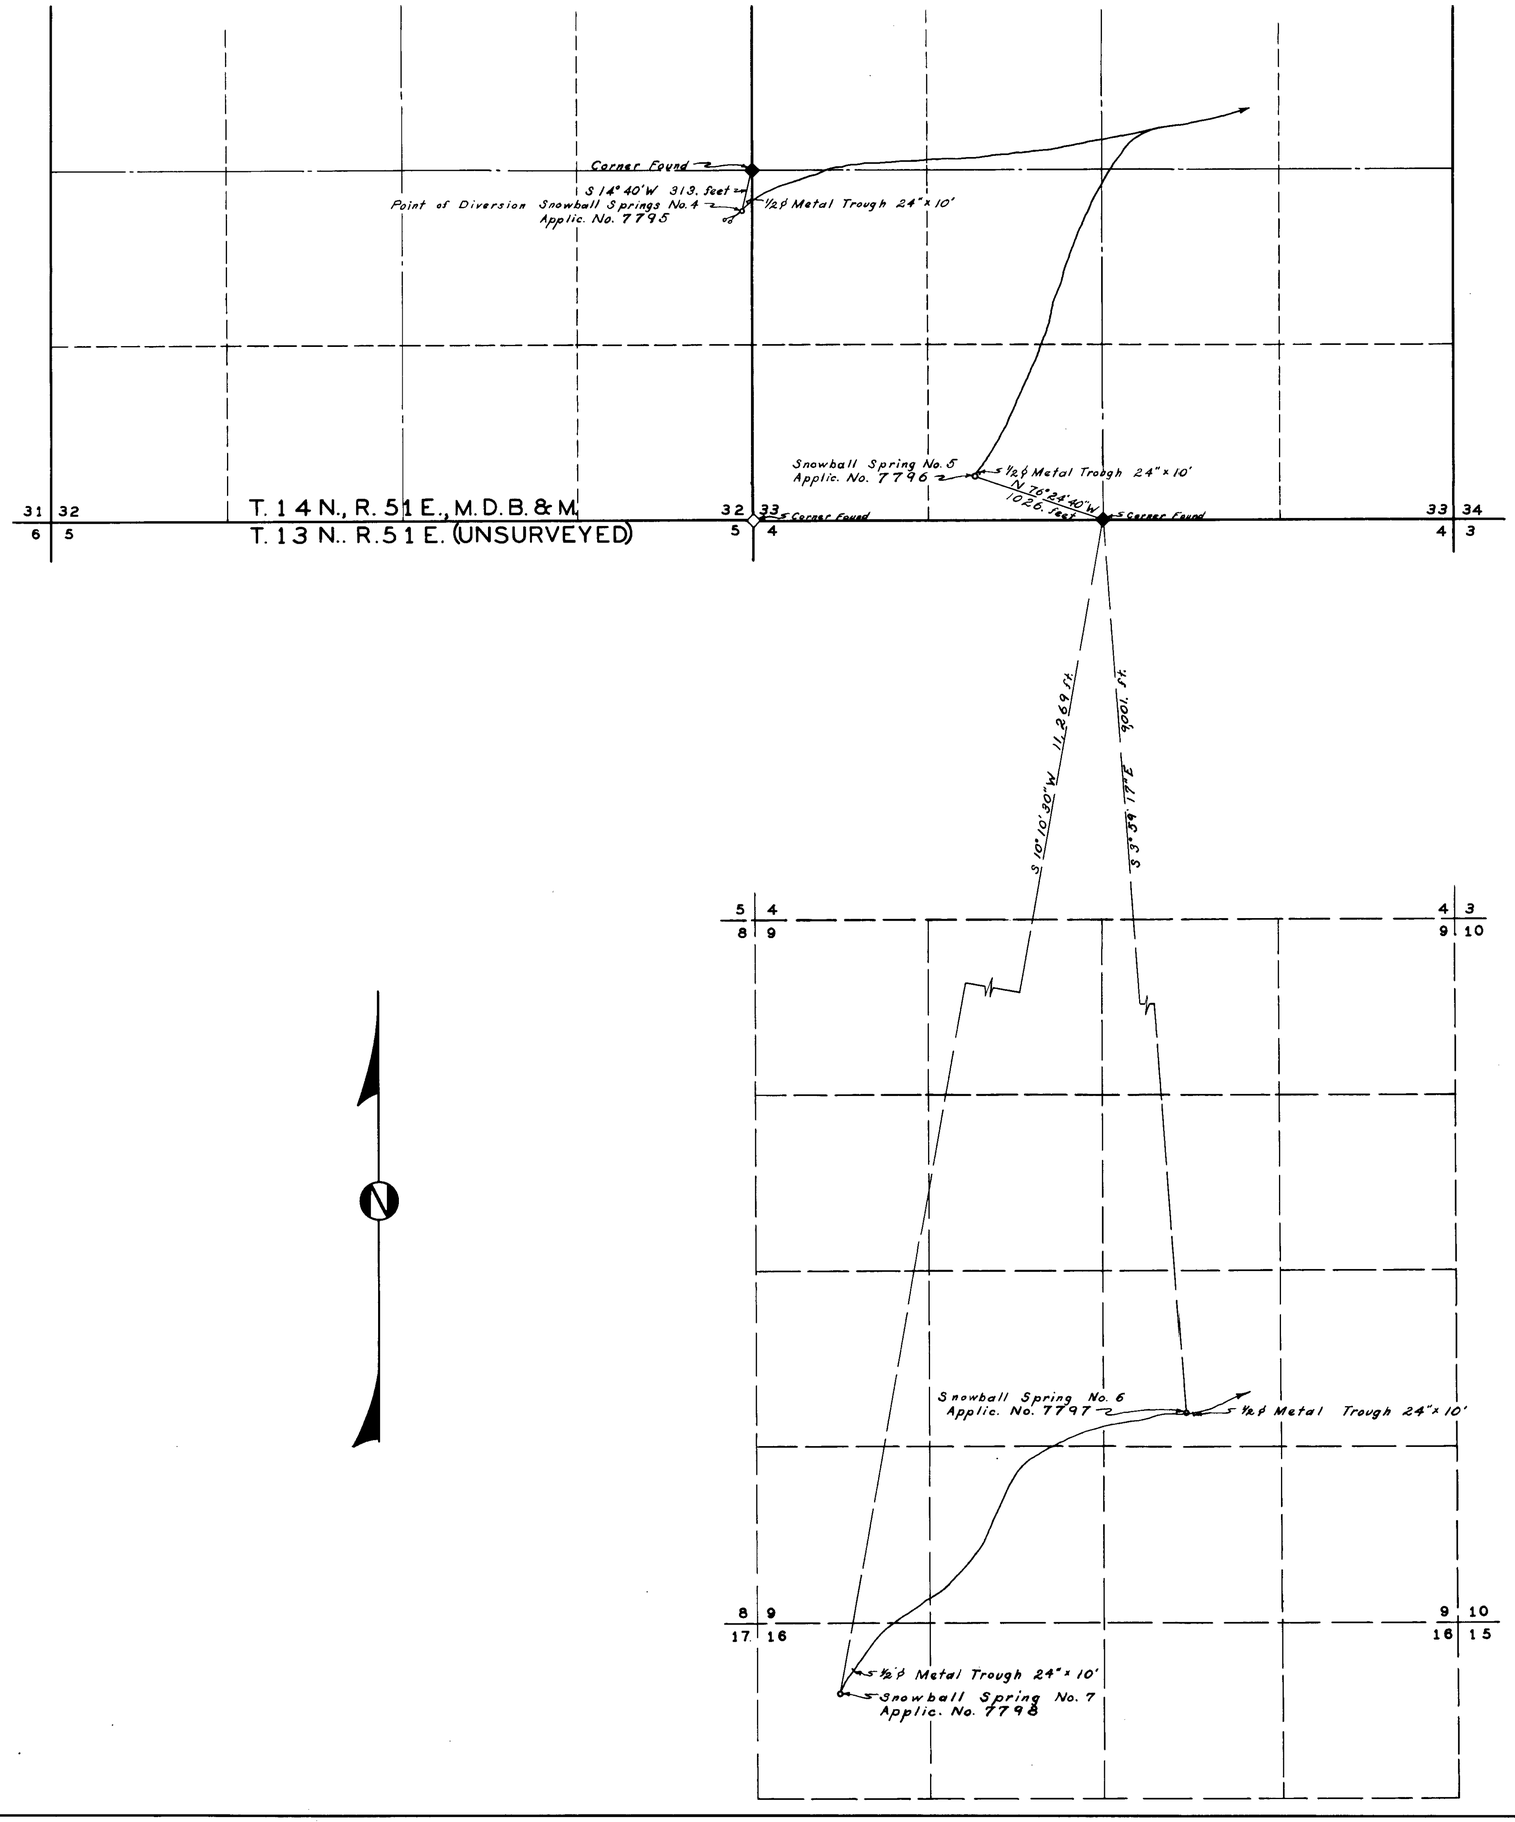

STATE OF NEVADA }
COUNTY OF ELKO } s.s.

I, W. H. Settelmayer, being first duly sworn, deposa and say that this map has been correctly drawn to the designated scale from field notes of surveys made by me on the 24th – 27th days of June 1926 and the 21st day of August 1952; that it truly and correctly represents the location and extent of the works used to divert water from Snowball Spring Numbers 4, 5, 6, and 7; Permit Numbers 7795, 7796, 7797, and 7798 in Nye County, by A. G. Mc Bride for stockwatering purposes; that the points of diversion, the location and size of the diverting channel or other conduit, the place and manner of use, the location and names of all other works or streams which are crossed by or connected with the said works, are fully and correctly designated thereon.

W. H. Settelmayer
State Water Right Surveyor

Subscribed and sworn to before me this 18th day of December 1952.

Roberta Weaver
Notary Public in and for
Elko County, Nevada.

SCALE 1" = 600'

MAP

TO ACCOMPANY PROOF OF BENEFICIAL USE UNDER APPLICATION NOS. 7795, 7796, 7797, 7798 FOR STOCKWATERING BY A. G. MC BRIDE FROM SNOWBALL SPRING NOS. 4, 5, 6 AND 7

7795-7796-7797-7798