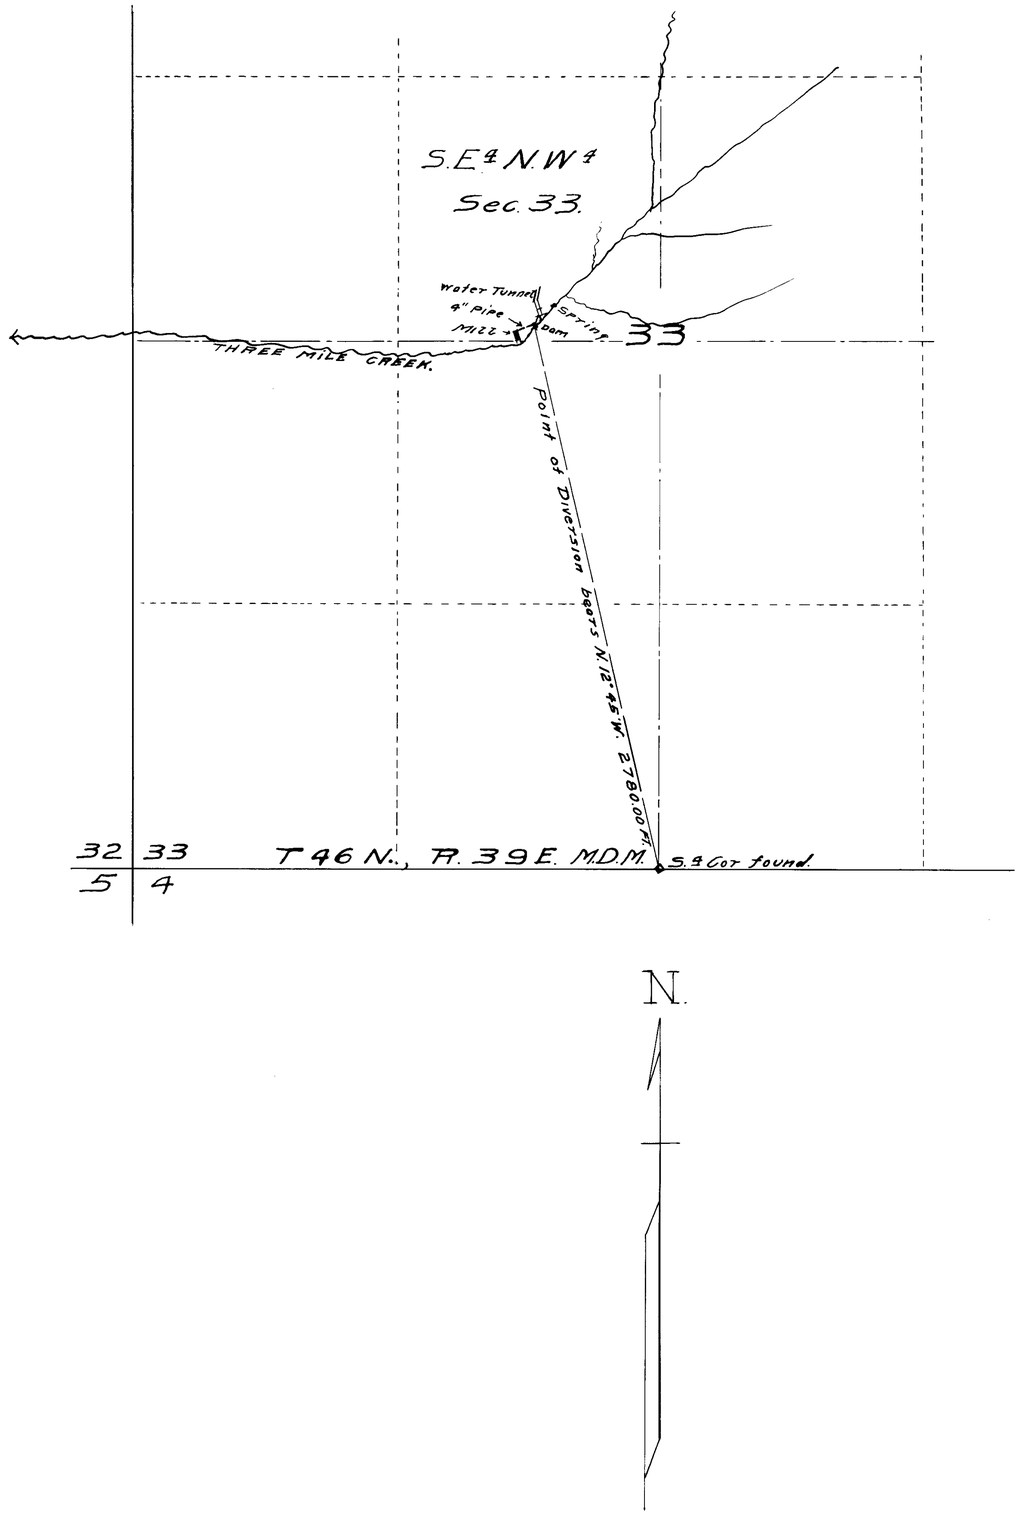

STATE OF NEVADA }
County of Humboldt } S.S.

I. F.R. O'Leary, being first duly sworn, depose and say that this map, consisting of one sheet, has been correctly drawn to the designated scale from field notes of a survey made by me on the 2nd day of September, 1935, that it truly and correctly represents the location and extent of the proposed works used to divert water from Three Mile Creek in Humboldt County by the National Consolidated Mining Company for Mining and Domestic purposes. That the proposed point of diversion, the approximate location and size of diverting channel or other conduit, the place and manner of use, and the location and names of all other works or streams, which are crossed by, or connected with said works, are fully and correctly designated thereon.

F. R. O'Leary
STATE WATER RIGHT SURVEYOR.

Subscribed and sworn to before me this 21st day of Sept, 1936.

[illegible]
NOTARY PUBLIC IN AND FOR HUMBOLDT COUNTY, NEVADA.

SCALE: 1 IN. = 400 FT.

0 400 1000 2000 FT.

Sept. 22, 1936

MAP TO ACCOMPANY
APPLICATION
TO APPROPRIATE WATER
FOR
MINING & DOMESTIC PURPOSES
BY
NATIONAL CON. MINING COMPANY
FROM
THREE MILE CREEK.

7849