Section	Subdivision	Township	Range	Cultivated Acreage	Description of Culture	Remarks
27	N½ of SE¼ S½ of NW¼ NW¼ of NW¼	27 N.	49 E.	15 Acres	Garden Alfalfa Grain	Unsurveyed land
28	N½ of NE¼	27 N	49 E.			" "

○ U.S.M.M. No. 228
Buckhorn Mng District.

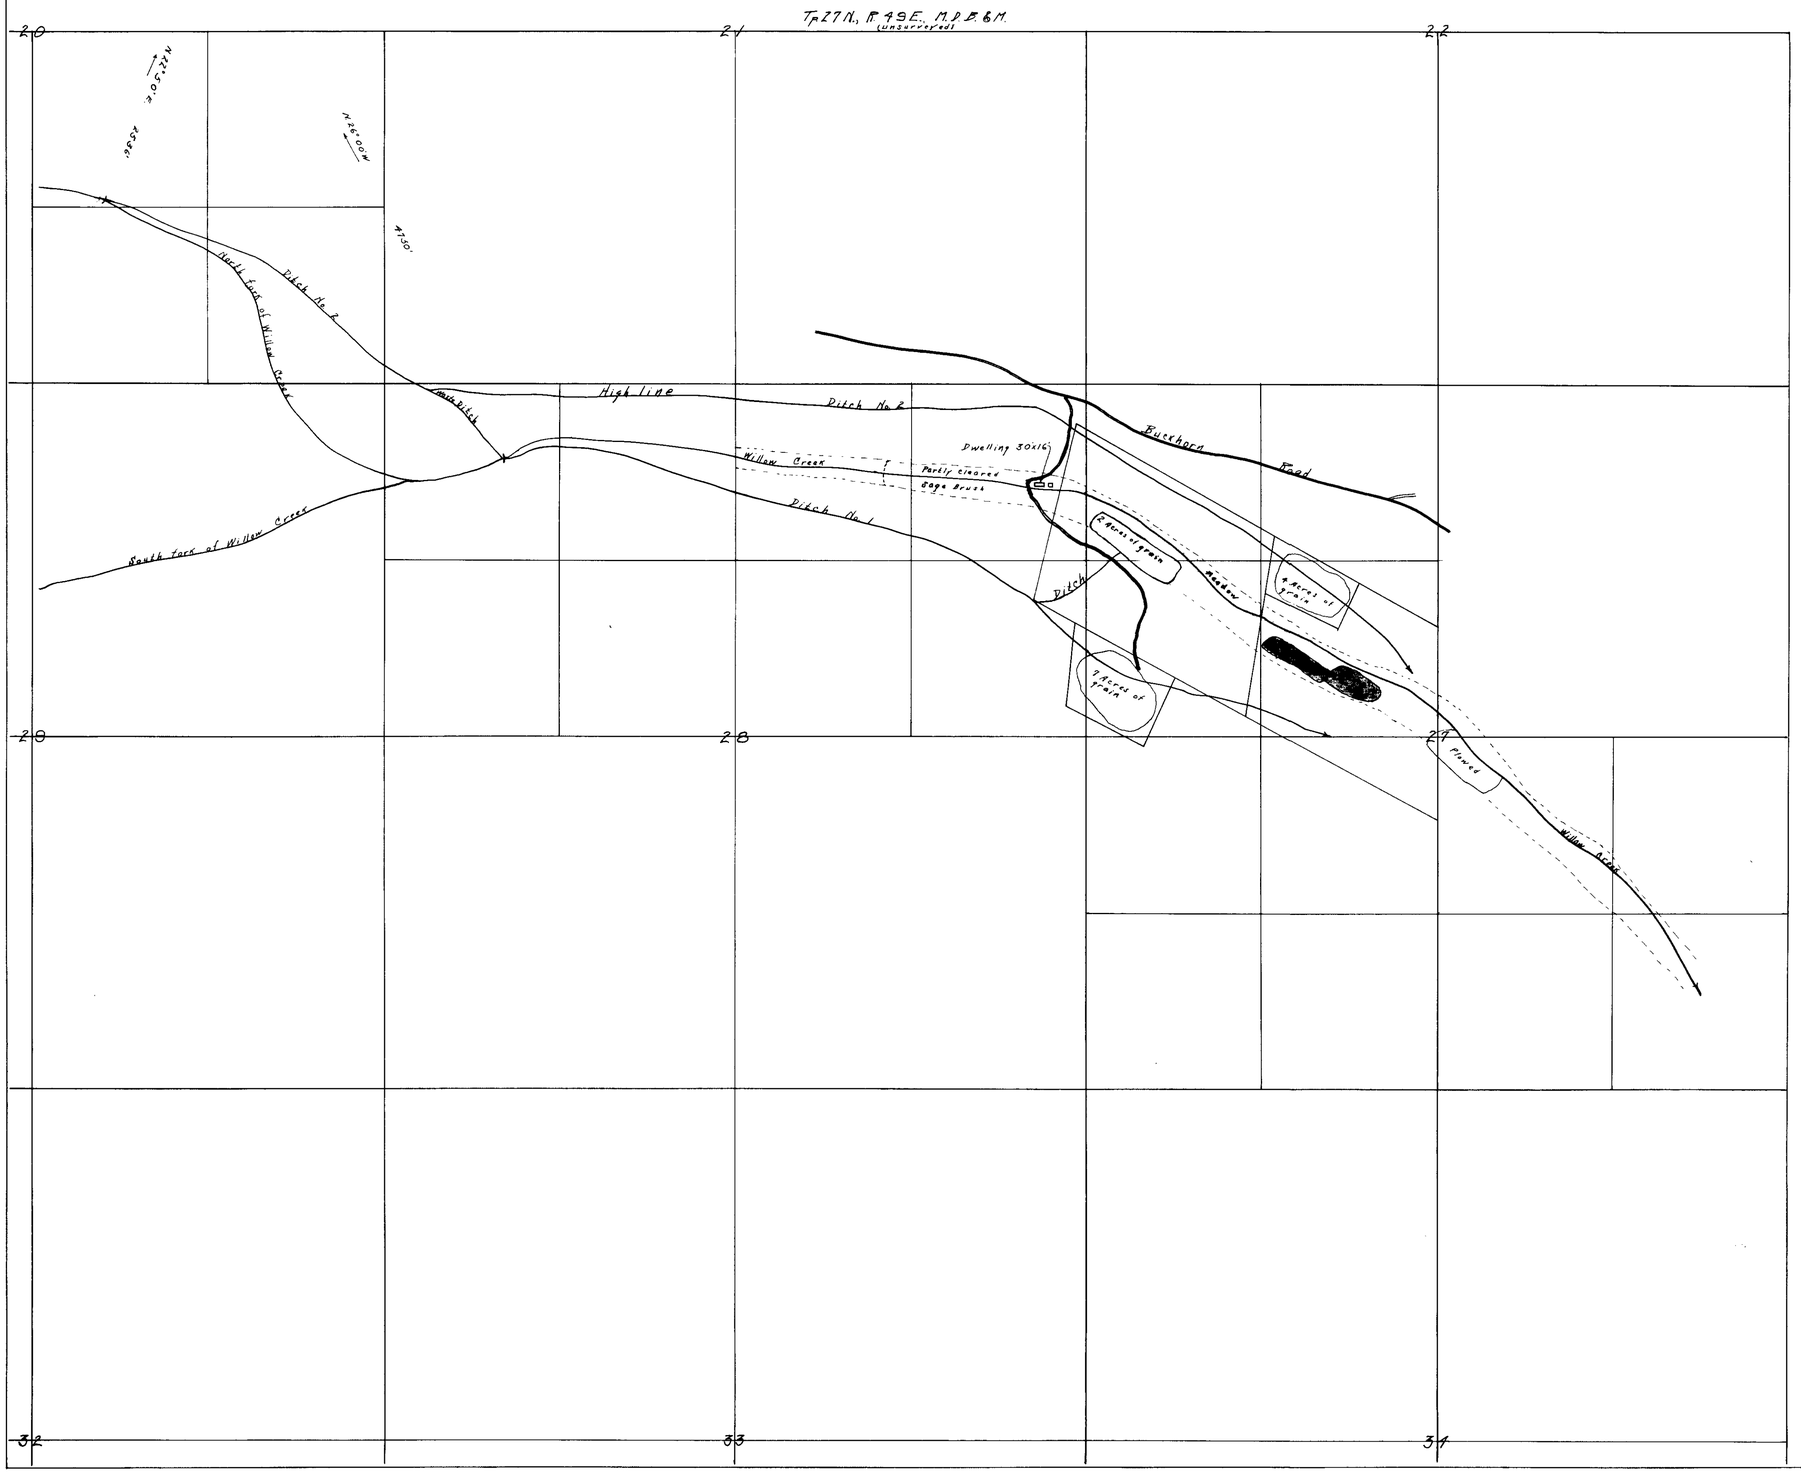

Map For Filing With Applications Nos.
Edward Herrera
Eureka, Nevada,
Scale, 1" = 600'

State of Nevada,
County of Eureka } S.S.

I, L. A. Harris, being first duly sworn, depose and say that the above map is a true and accurate plat of the locations of "Willow Creek" and "North Fork of Willow Creek" as taken from a map made by Clarence Johnson, which map, now on file in the State Engineers Office, was made from field notes taken from a survey made by him, Completed on the 6th day of October 1920.

That this map is made at the instance of Edward Herrera and that it truly represents the locations of the said creeks as taken from the said map.

L. A. Harris,
Water Right Surveyor

Subscribed and sworn to before me,
this 10th day of Sept. 1926

Elmer Esther

Notary Public in and for Eureka County, Nevada.

FILED
SEP 2. 1926
STATE ENGINEER'S OFFICE

Harris
Sept 14 '26

7853-7854