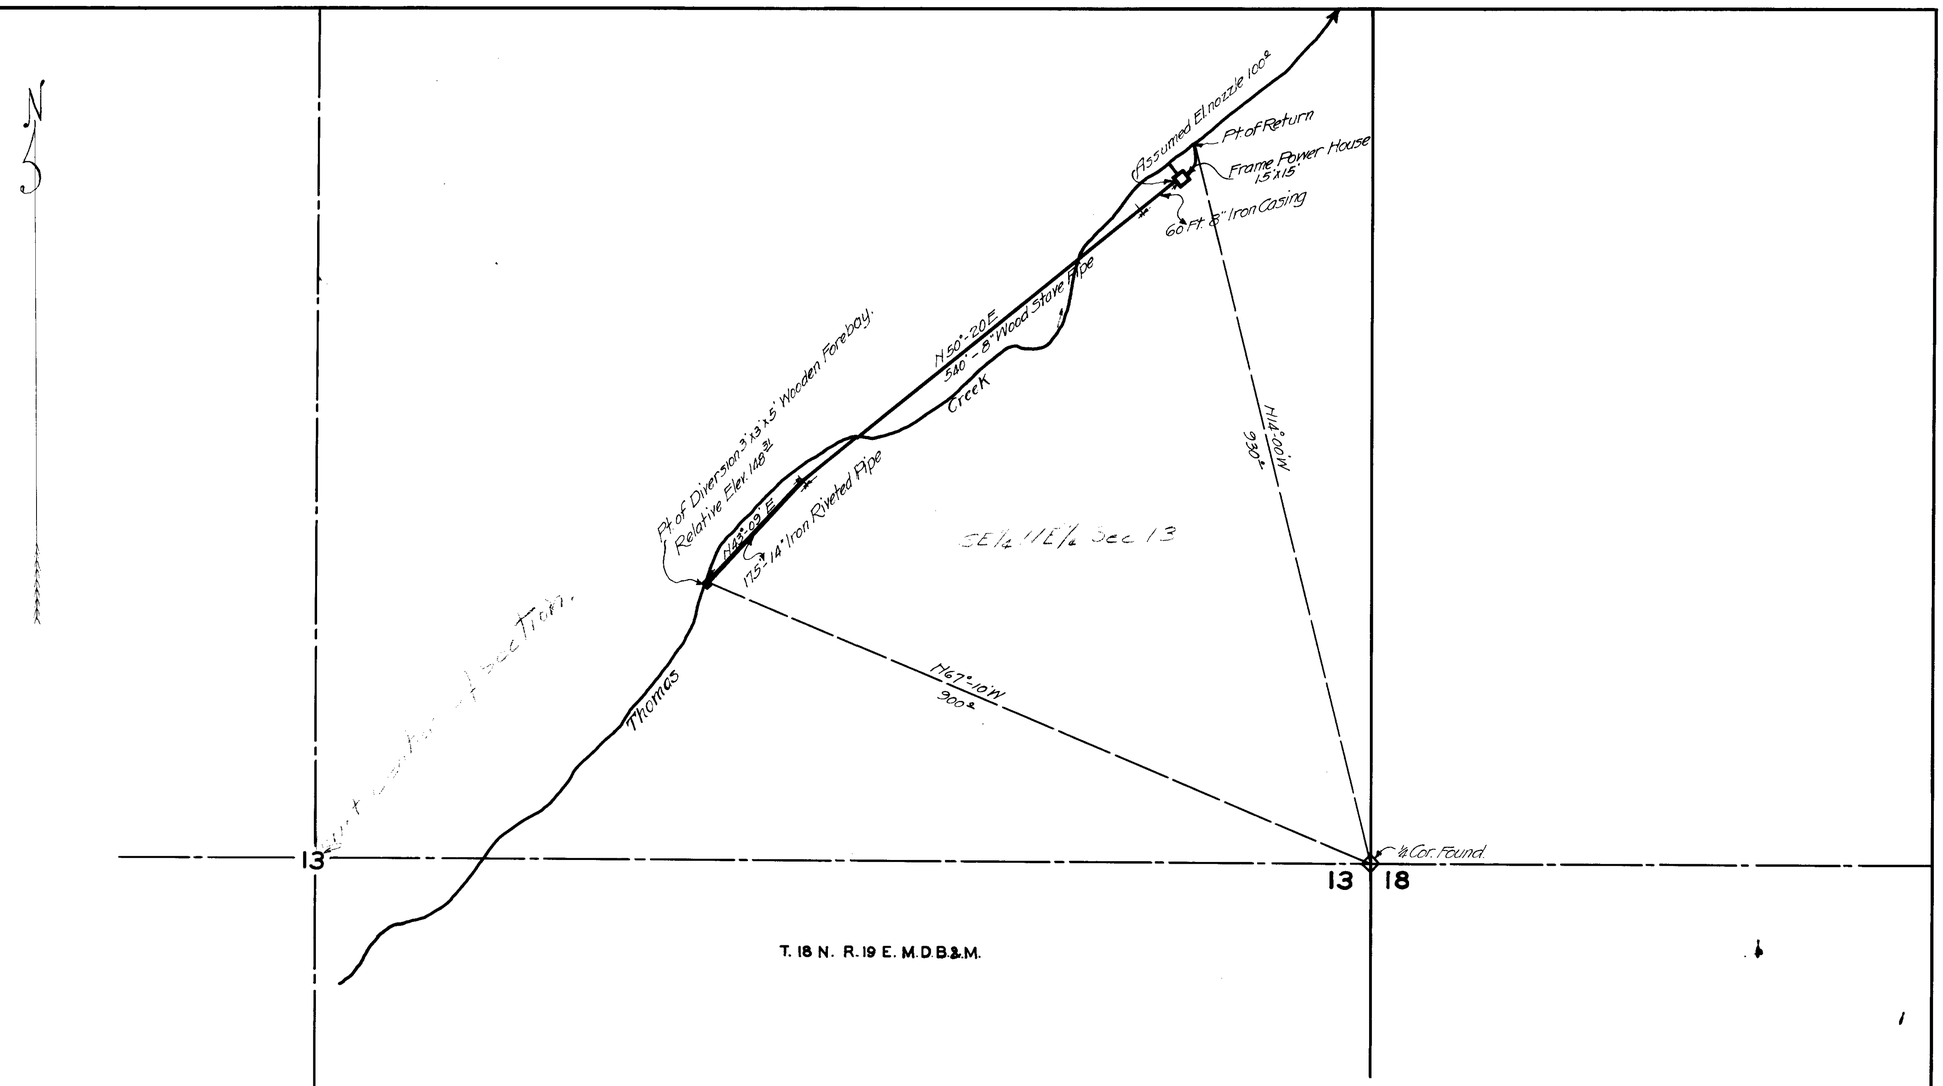

STATE OF NEVADA }
COUNTY OF WASHOE } SS.

I, Thos. R. King, being first duly sworn, depose and say that this map, consisting of one sheet, has been correctly drawn to the designated scale from field notes of a survey made under my supervision and direction the 26th day of Sept., A.D. 1928; that it truly and correctly represents the location and extent of the works used to divert water from Thomas Creek, in Washoe County, by Frank A. Pecetti, for power purposes, under Application No. 7883. That the point of diversion, the location, size and grades of the diverting channel, location and description of all measuring devices, location and description, of lands owned or controlled by the applicant upon which upon which water applied for under Application No. 7883 is used, together with the area and kind of culture in each 40 acre subdivision, and the location and names of all other works or streams which are crossed by or connected with said works, are fully and correctly designated thereon.

Thos. R. King
STATE WATER RIGHTS SURVEYOR

Subscribed and sworn to before me this 26 day of October A.D. 1928.

Notary Public in and for Washoe County, Nevada.

SCALE: 1 INCH = 100 FEET.

1660 September 10, 1930

Oct. 29, 1928

MAP TO ACCOMPANY
PROOF OF BENEFICIAL USE
UNDER APPLICATION NO. 7883.
FOR
POWER
BY
FRANK A. PECETTI
FROM
THOMAS CREEK.
KING & MALONE ENGR'S.-1928- RENO, NEVADA.

JOB NO. 227. 7883 FILE NO. H-12.