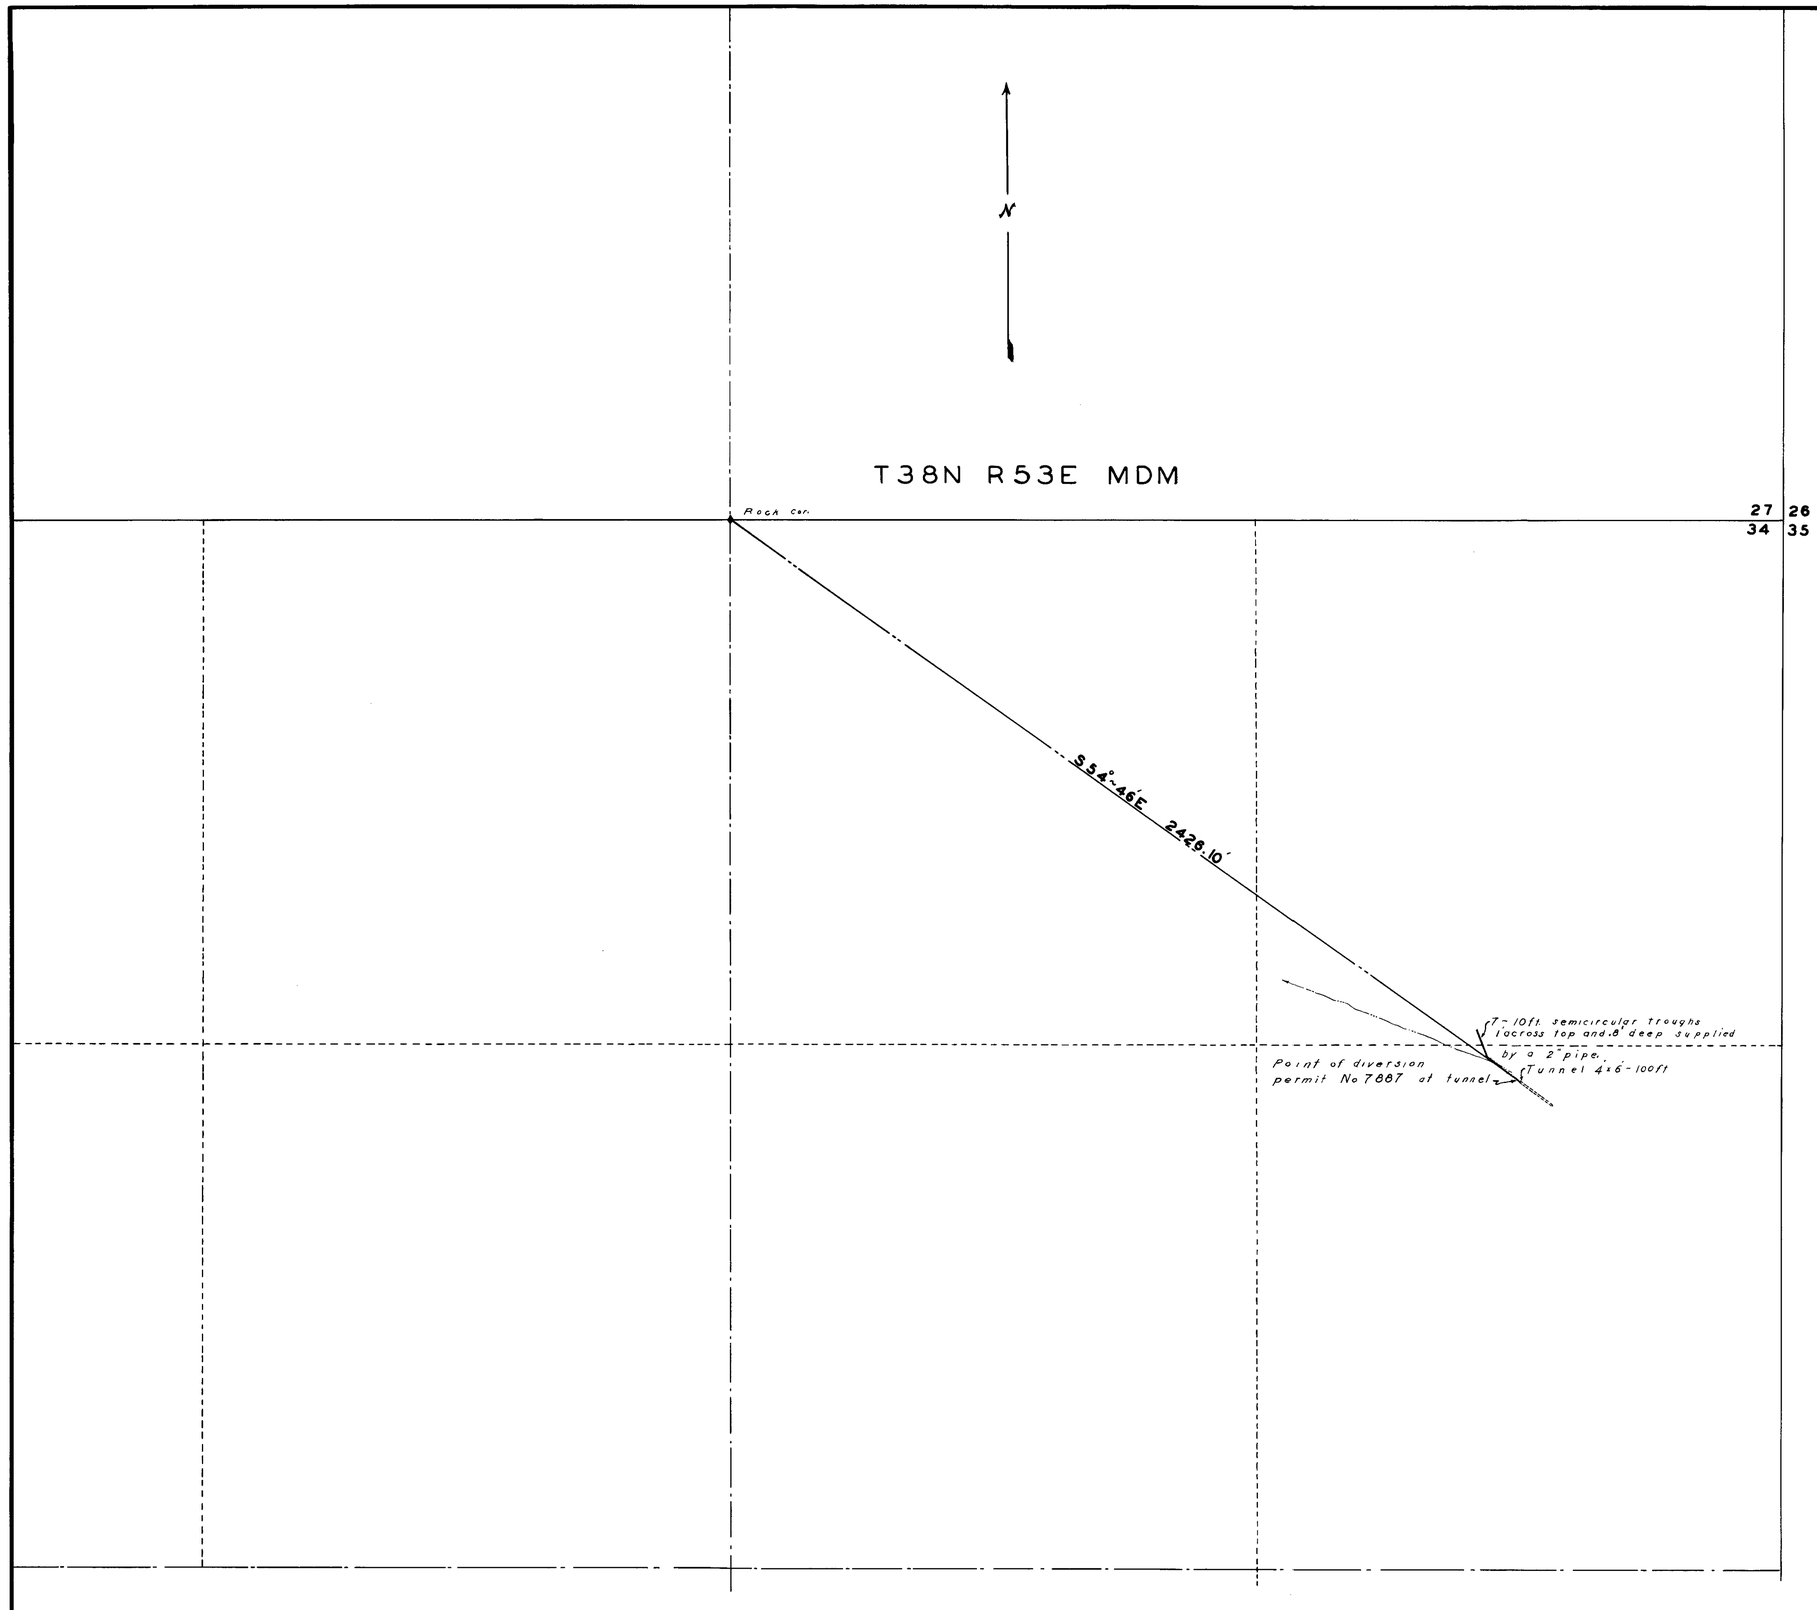

STATE OF NEVADA }
COUNTY OF ELKO } SS

I, W.H. Settelmeyer, being first duly sworn depose and say that this map has been correctly drawn to the designated scale from field notes of a survey made by me on the 7th day of August 1940 that it truly and correctly represents the location and extent of the works used to divert water from Tunnel Spring in Elko County, by W.T. Jenkins Co. for stock watering and domestic purposes under permit No 7887. That the point of diversion manner of use and the location and names of all other streams or works which are crossed by or connected with said works are fully and correctly designated hereon.

W.H. Settelmeyer
State Water Right Surveyor

Subscribed and sworn to before me this 10th day of August 1940

C.B. Tapscott
Notary Public in and for Elko County Nevada.

0 50 100 200 300 500
SCALE 1"=200'

Certificate No. 2540 Issued Aug. 22, 1940.

MAP

TO ACCOMPANY PROOF OF BENEFICIAL USE UNDER APPLICATION NO 7887 FOR STOCK WATERING AND DOMESTIC BY W. T. JENKINS CO. FROM TUNNEL SPRING ELKO COUNTY

Aug. 13, 1940

7887