Name	Location	Size	Depth to Water	Amt. Water
Well No.1	N.W.¼ of N.E.¼ Sec. 25 T. 25 N. R 64 E	5'x5'x20'	10'	1.0 Sec.ft
Well No.2	S.W.¼ of S.E.¼ Sec 35 T. 25 N. R 64 E	5'x5'x20'	10'	1.0 Sec.ft

T. 25 N. R. 64 E.

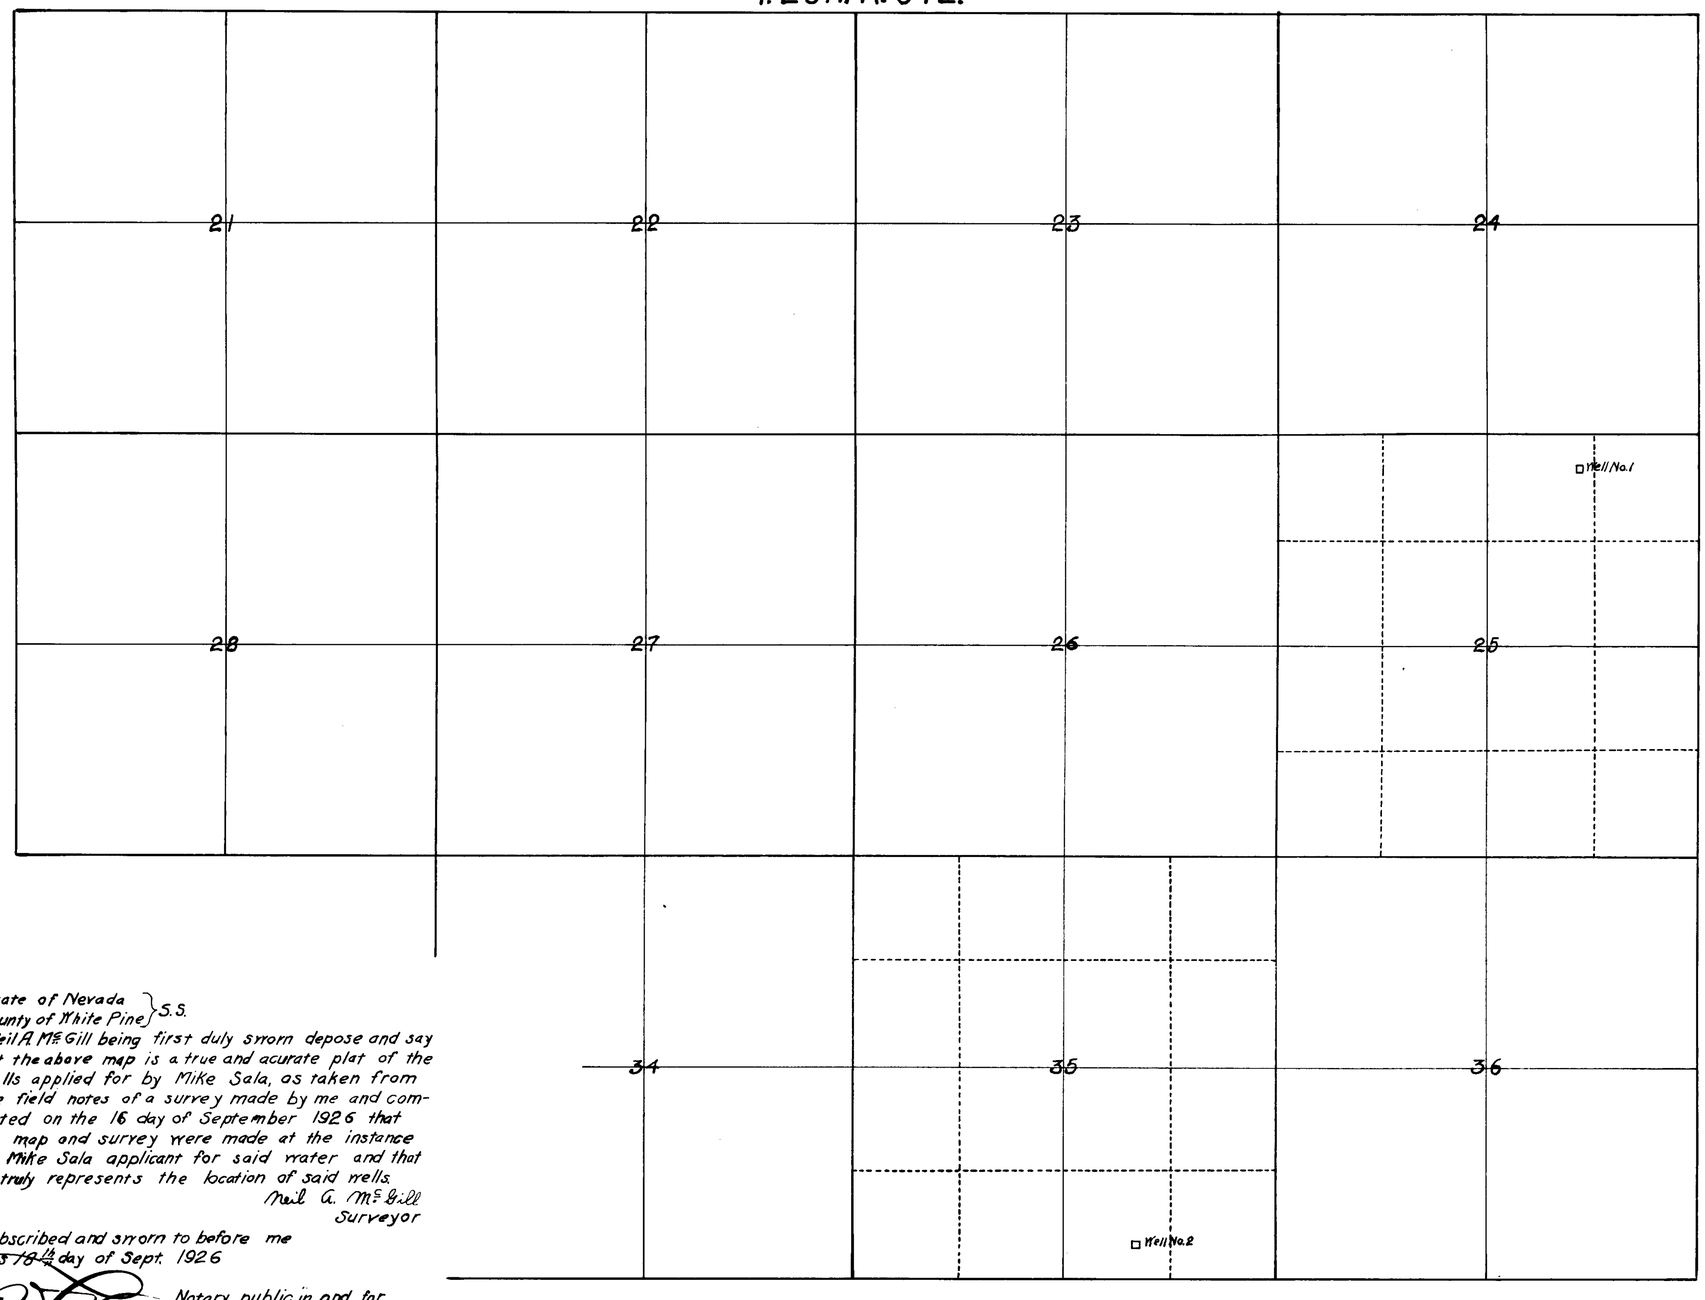

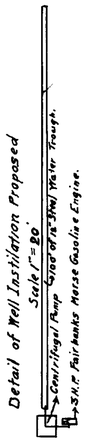

State of Nevada }
County of White Pine } S.S.

I Neil A. McGill being first duly sworn depose and say that the above map is a true and acurate plat of the wells applied for by Mike Sala, as taken from the field notes of a survey made by me and completed on the 16 day of September 1926 that the map and survey were made at the instance of Mike Sala applicant for said water and that it truly represents the location of said wells.

Neil A. McGill
Surveyor

Subscribed and sworn to before me this 18 14 day of Sept. 1926

Notary public in and for White Pine County Nevada

My comission expires the 11 4 day of Sept. 1927

FILED
Oct. 23, 1926
STATE ENGINEER'S OFFICE

MAP
SHOWING LOCATION
WELLS NOS. 1 and 2
DUG BY
MIKE SALA
WHITE PINE CO. NEVADA
SCALE 1" = 1000'
NEIL A. McGILL
SURVEYOR

7894-7895 ~~6894~~ - ~~6895~~