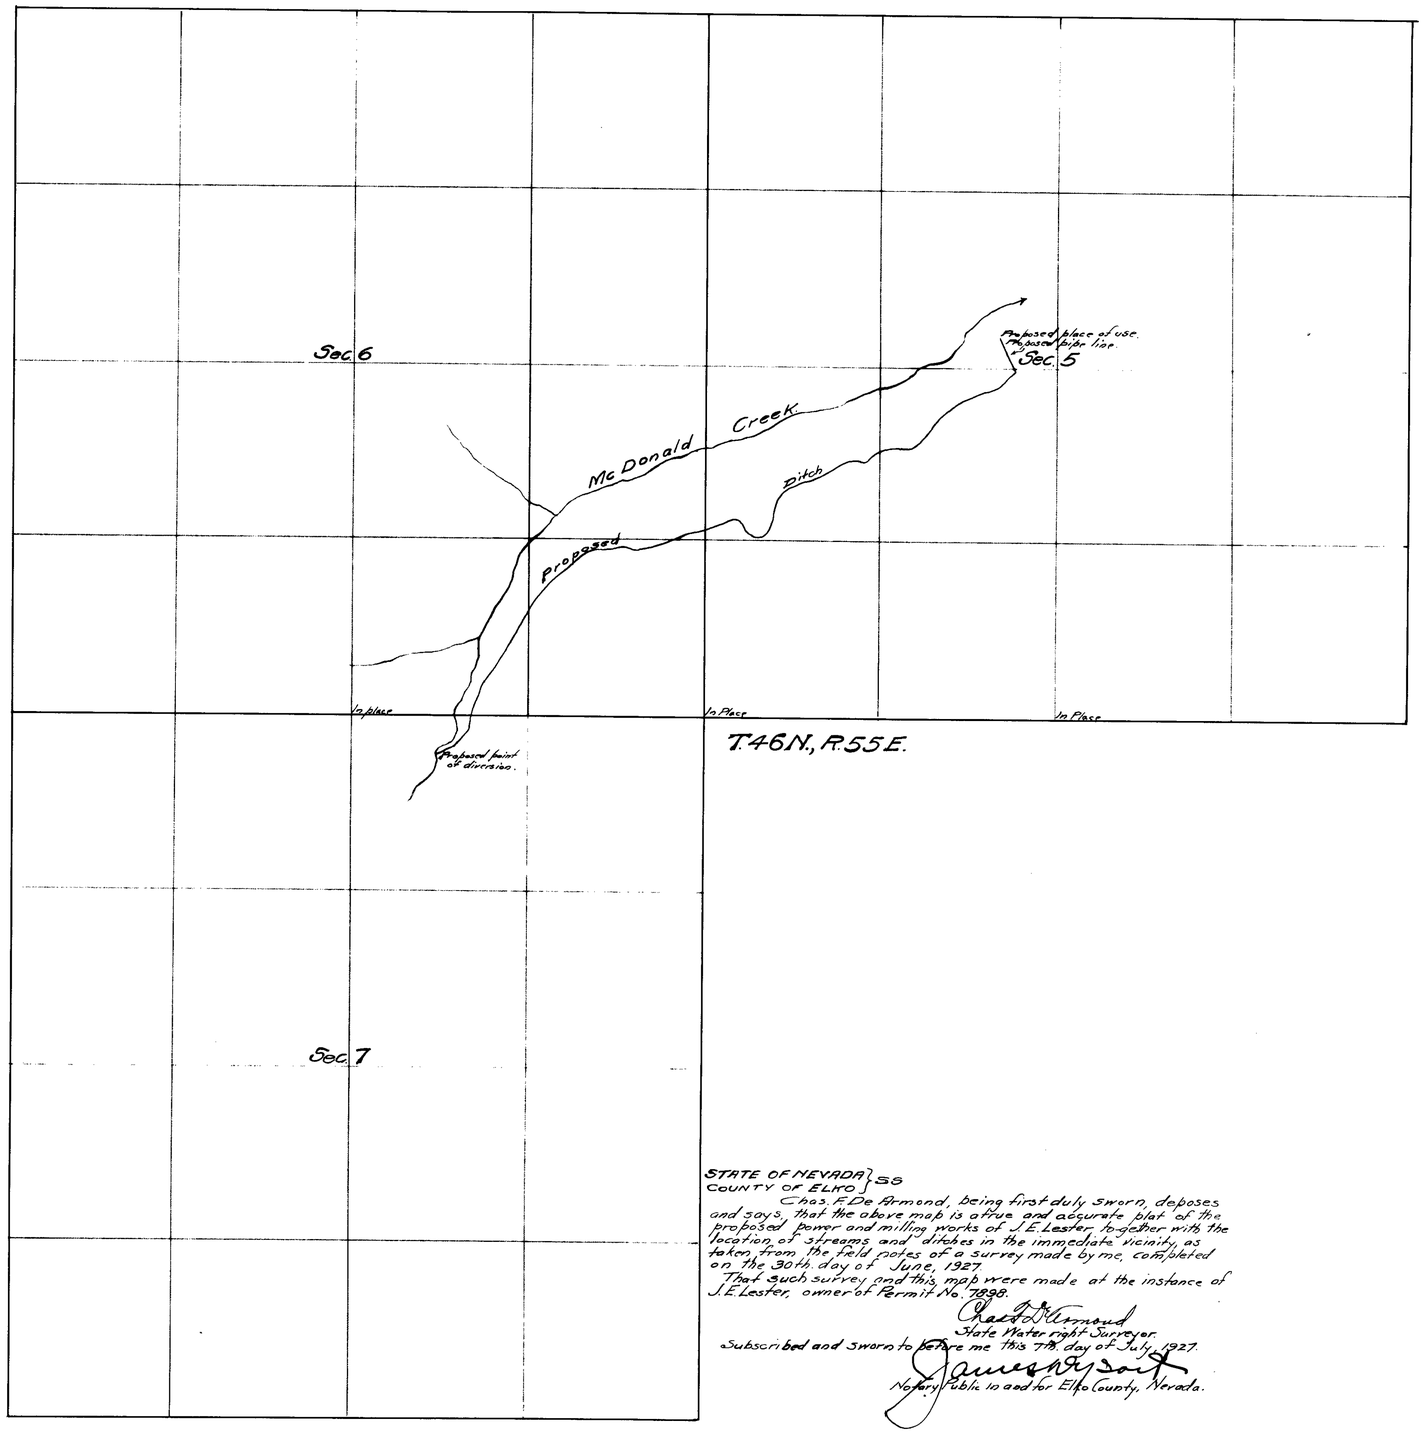

STATE OF NEVADA } SS
COUNTY OF ELKO

Chas. F. De Armond, being first duly sworn, deposes and says, that the above map is a true and accurate plat of the proposed power and milling works of J.E. Lester, together with the location of streams and ditches in the immediate vicinity, as taken from the field notes of a survey made by me, completed on the 30th. day of June, 1927.

That such survey and this map were made at the instance of J.E. Lester, owner of Permit No. 7898.

Chas. F. De Armond
State Water right Surveyor.

Subscribed and sworn to before me this 7th day of July, 1927.

James W. Scott
Notary Public in and for Elko County, Nevada.

MAP
OF
PROPOSED WORKS
PERMIT NO. 7898
OF
J.E. LESTER
HOUSTON TEXAS
SCALE 1 INCH = 600 FEET

August 31, 1927

OFFICE STATE ENGINEER
AUG 31 1927
RECEIVED

7898