T. 1. N. R. 61. E M. D. B. & M.

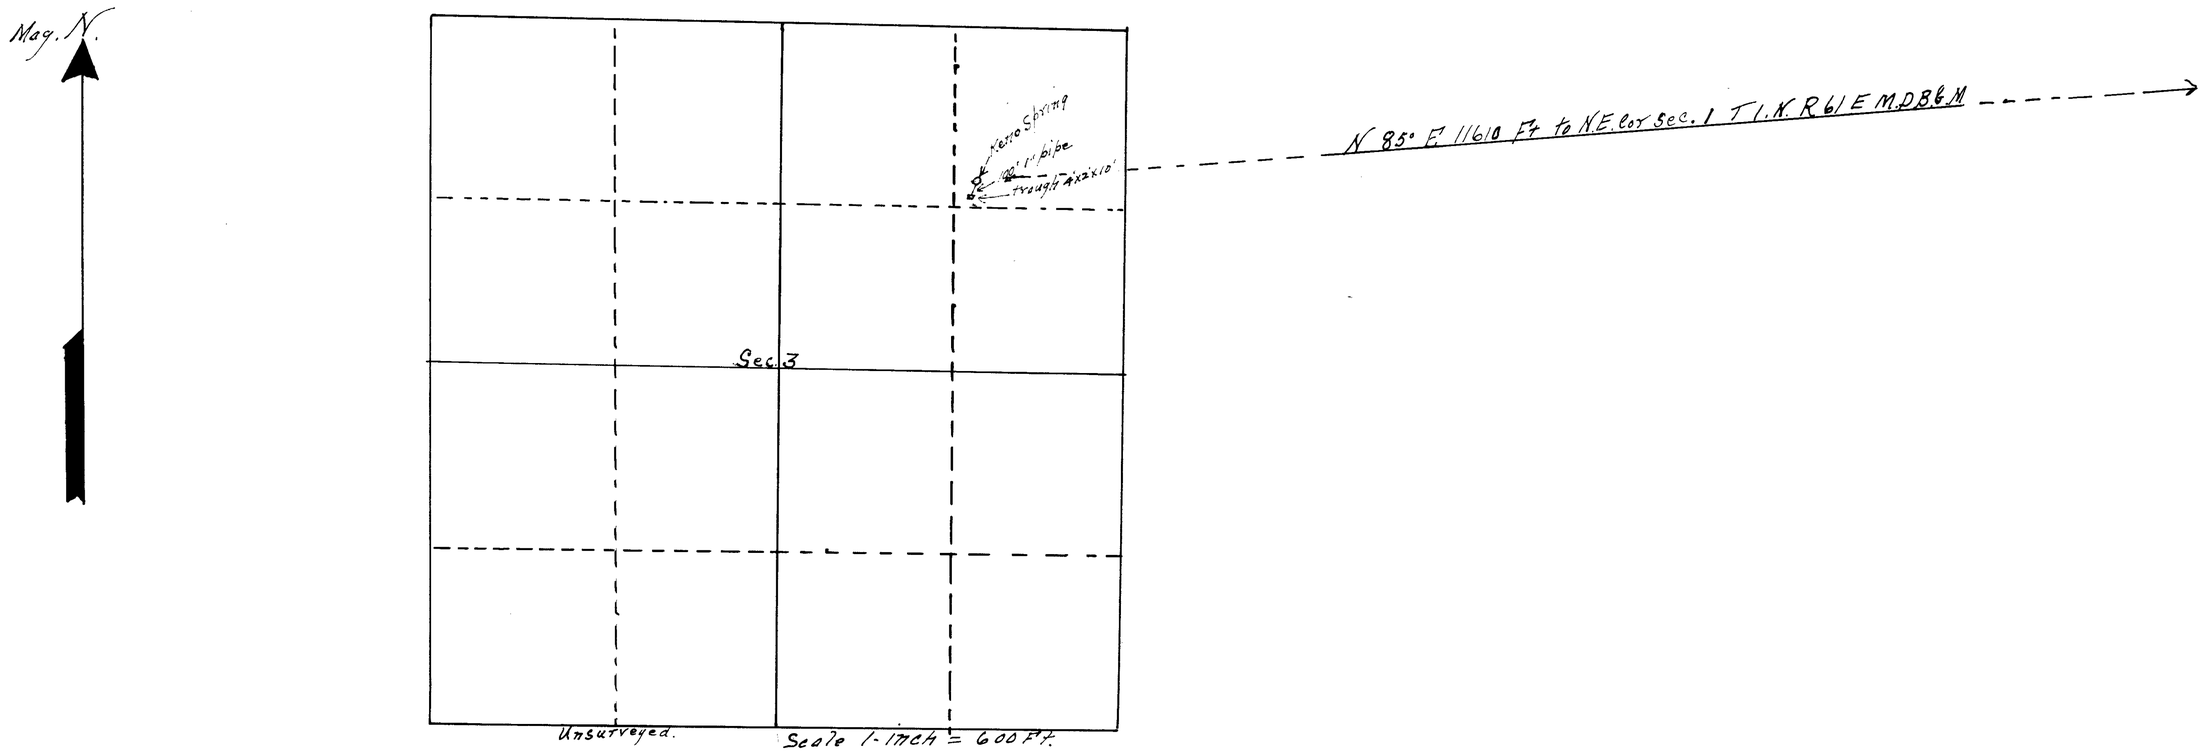

STATE OF Nevada }
County OF Lincoln } SS.

I, W. F. Thorne being first duly sworn, depose and say, that the above map is a true and accurate plat of the location of Keno Spring, as taken from field notes taken by me on Oct. 10th 1926; that it truly represents the location and extent of the proposed Works used to divert water from Keno Spring in Lincoln County by Joe Ferguson for Stock-Watering purposes

Wm F Thorne
State Water Right Surveyor

Subscribed and sworn to before me this 27 day of January 1939.

M. H. Leavitt
Justice of the Peace in and for Alamo Lincoln County Nevada

2438 Mar. 14, 1939

January 30, 1939

Map of Keno Spring
From Joe Ferguson
Hiko. Lincoln County Nev.

No. 7915

7915