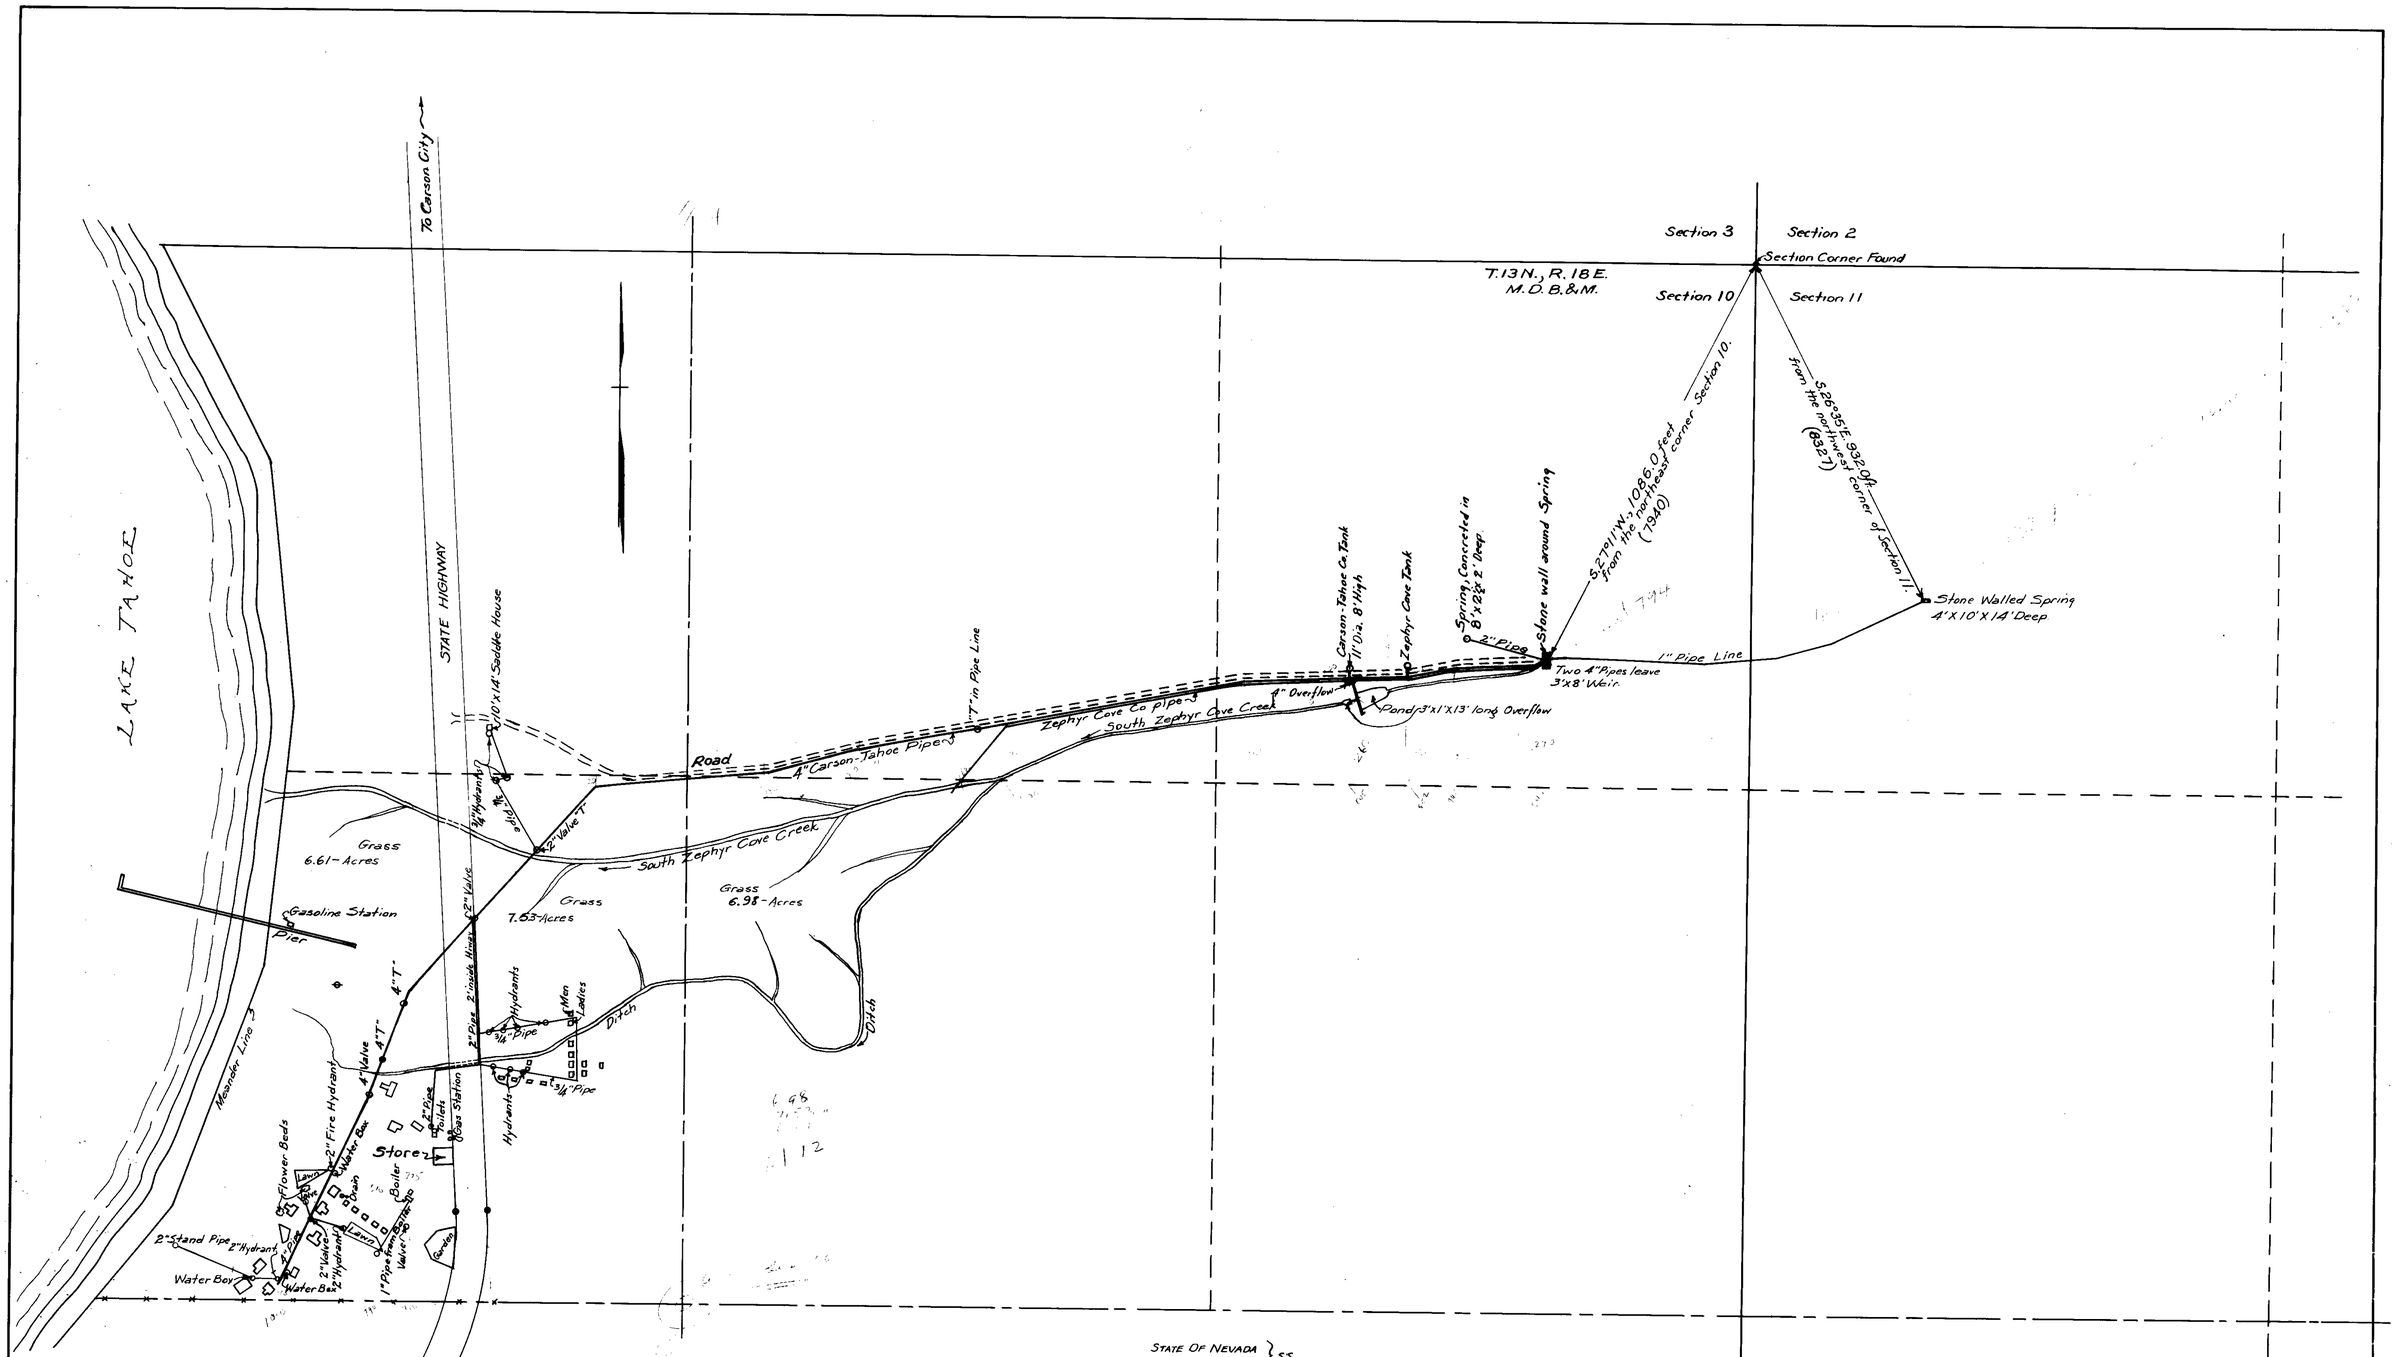

STATE OF NEVADA }
County of Ormsby } SS.

I, E.H. Sweetland, being first duly sworn, depose and say that this map, has been correctly drawn to the designated scale from field notes of a survey made by me and completed on November 10th. 1937; that it truly and correctely represents the location and extent of the works used to divert water from South Zephyr Cove Creek, in Douglas County, by the Carson and Tahoe Fluming and Lumber Co. Inc. for Irrigation and Domestic purposes under applications No's 7940 and 8327. That the point of diversion, the location, size and grades of the diverting channel, location and description of all measuring devices, the location and extent of lands owned or controlled by the applicant upon which water applied for under applications No's 7940 and 8327 are used, together with the area and kind of culture in each subdivision, and the location and names of all other works or streams which are crossed by or connected with said works are fully and correctly designated thereon.

E.H. Sweetland
State Water Right Surveyor.

January 24, 1938

Subscribed and sworn to before me this 28th day of December 1937.

Dale R. Pinett
Notary Public in and for Ormsby County, Nevada.

(S)

Scale-1 in. = 200 ft.

(S)

Certificate No. 2364 Issued 2/4/38 - Under 7940
~~2365~~ 2/4/38 - " 8327

MAP
To Accompany
Proof of Beneficial Use
Under Applications Number
7940 and 8327
For IRRIGATION and DOMESTIC PURPOSES
By
The Carson Tahoe Lumber and Fluming Co.
From
South Zephyr Cove Creek

60428 T Place in 7940-8327