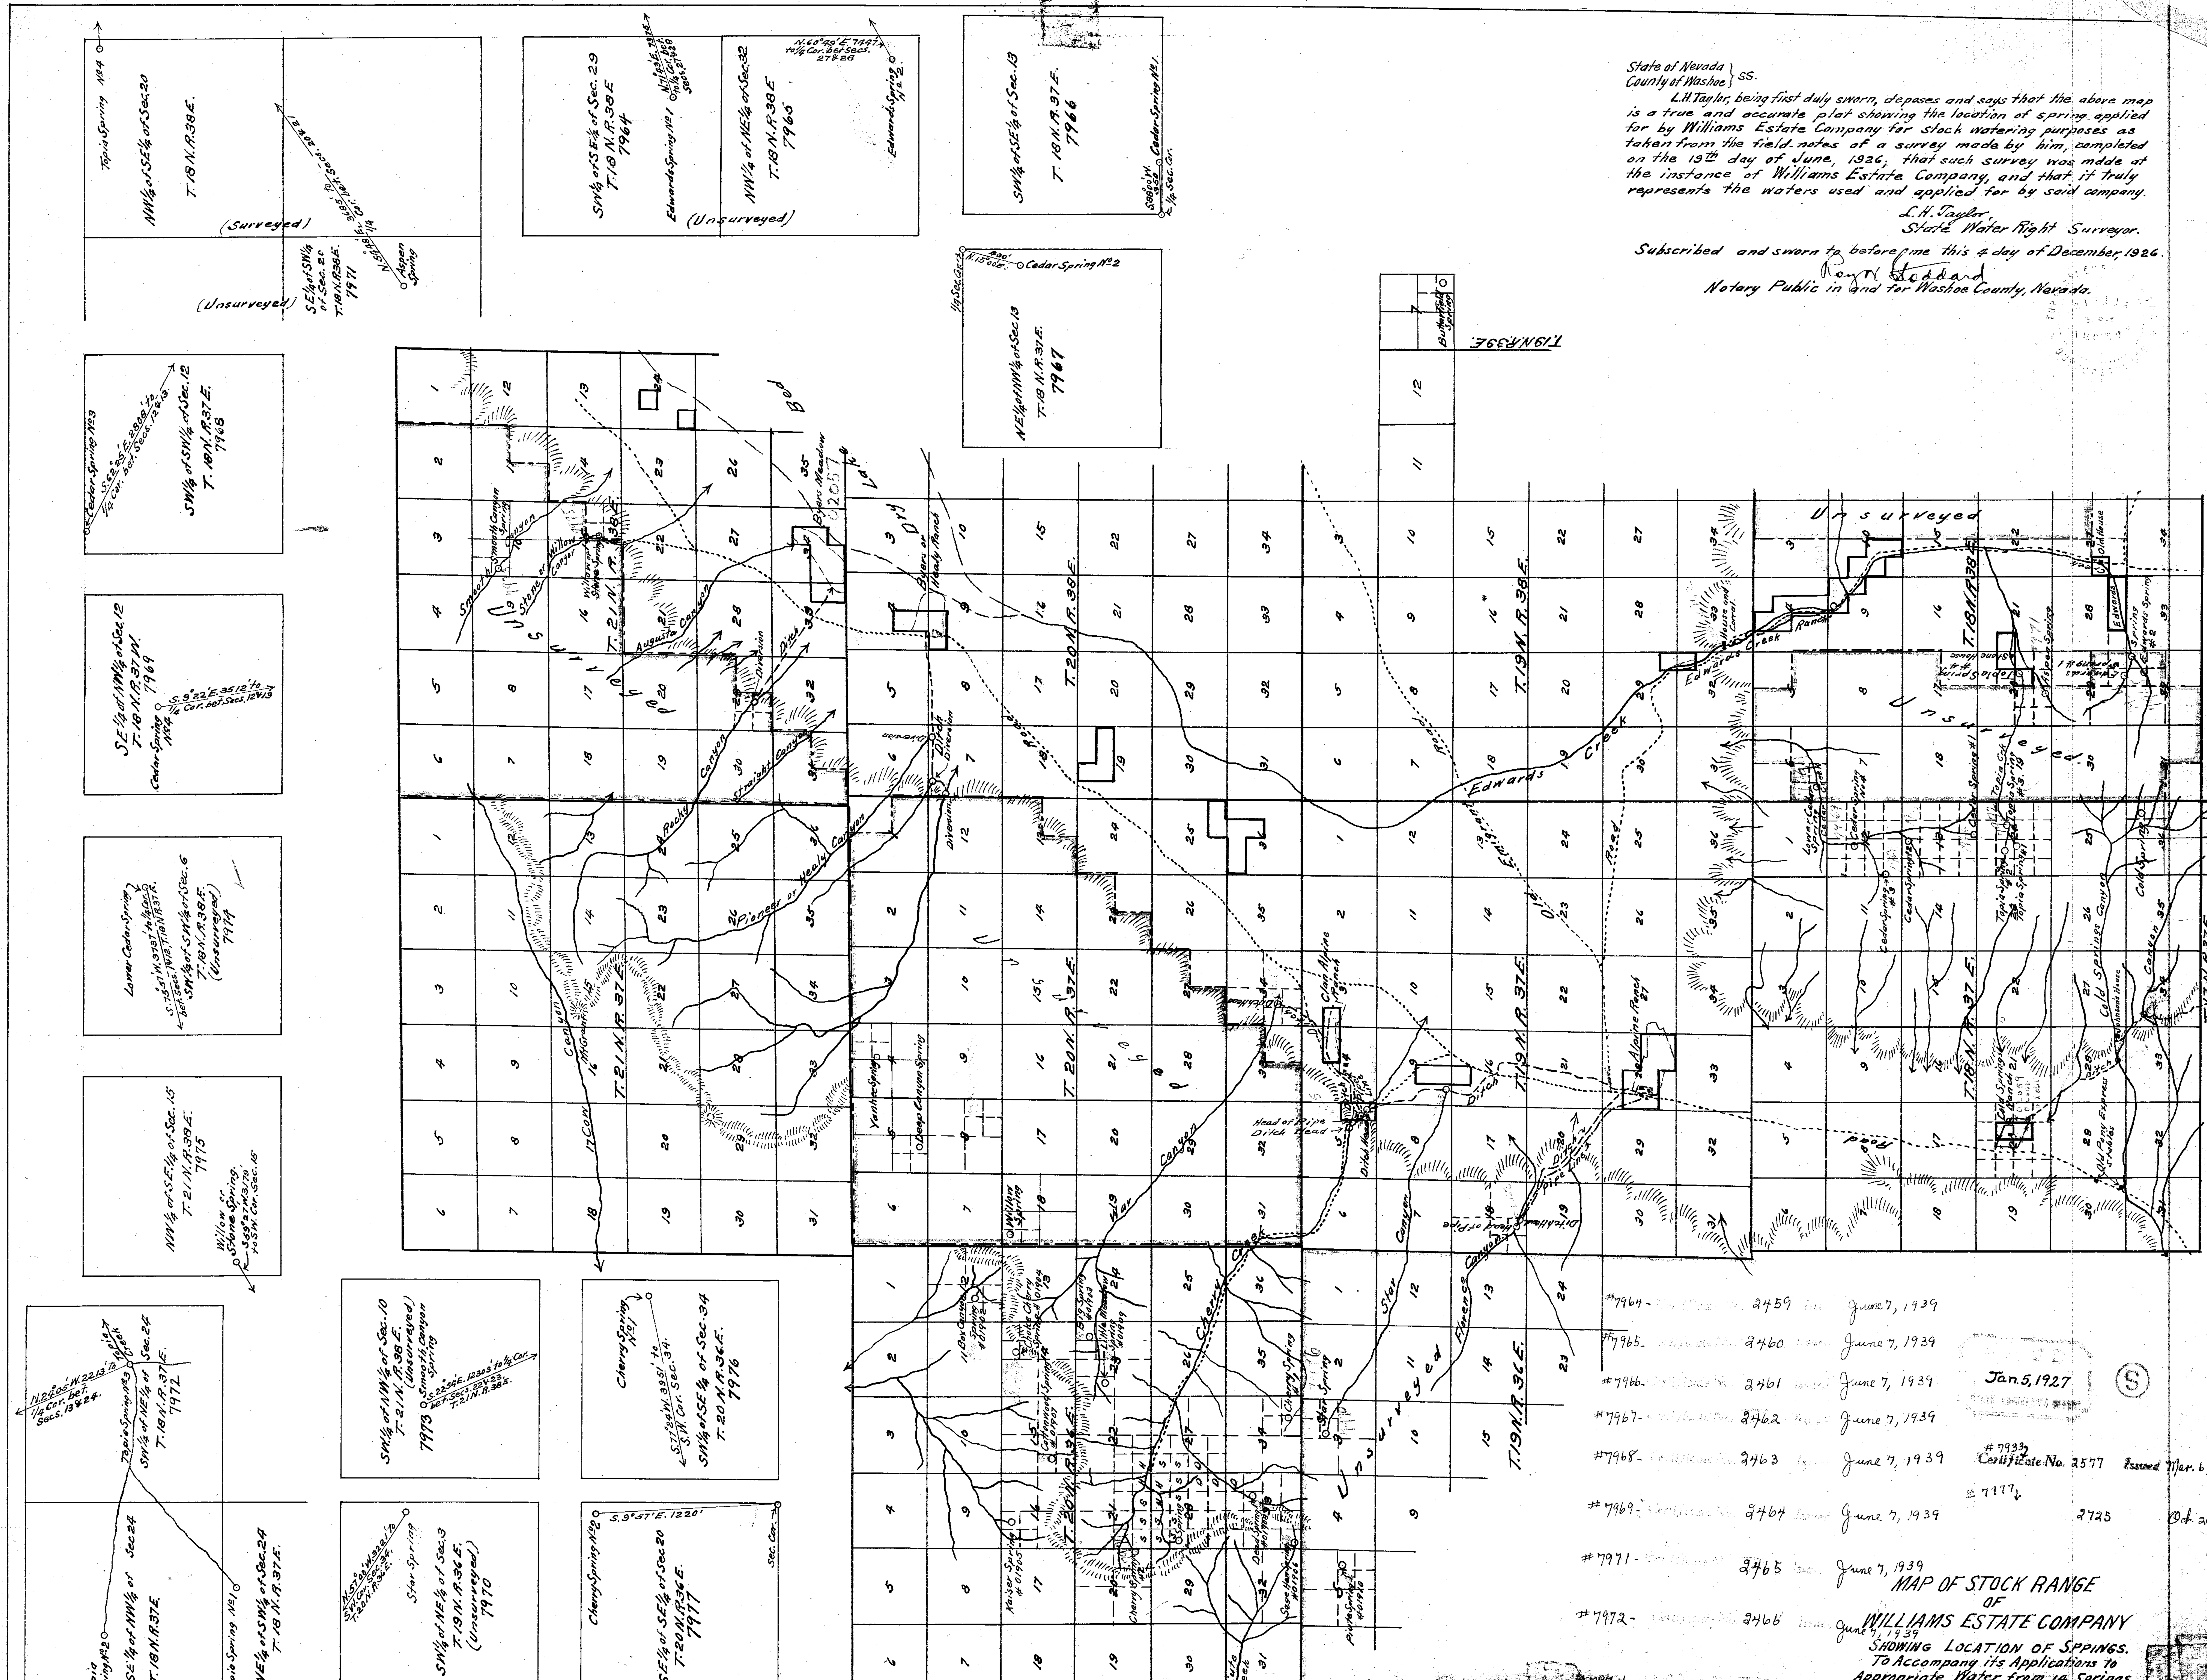

State of Nevada
County of Washoe } SS.

L.H.Taylor, being first duly sworn, deposes and says that the above map is a true and accurate plat showing the location of spring applied for by Williams Estate Company for stock watering purposes as taken from the field-notes of a survey made by him, completed on the 19th day of June, 1926; that such survey was made at the instance of Williams Estate Company, and that it truly represents the waters used and applied for by said company.

L.H. Taylor,
State Water Right Surveyor.

Subscribed and sworn to before me this 4 day of December, 1926.

Roy N. Stoddard
Notary Public in and for Washoe County, Nevada.

#7964- Certificate No. 2459 Issued June 7, 1939
#7965- Certificate No. 2460 Issued June 7, 1939
#7966- Certificate No. 2461 Issued June 7, 1939
#7967- Certificate No. 2462 Issued June 7, 1939
#7968- Certificate No. 2463 Issued June 7, 1939
#7969- Certificate No. 2464 Issued June 7, 1939
#7971- Certificate No. 2465 Issued June 7, 1939
#7972- Certificate No. 2466 Issued June 7, 1939
#7974- Certificate No. 2467 Issued June 7, 1939

#7933 Certificate No. 2577 Issued Mar. 6, 1941
#7777 2725 Oct. 20, 1943

Jan. 5, 1927

MAP OF STOCK RANGE OF WILLIAMS ESTATE COMPANY

SHOWING LOCATION OF SPRINGS.
To Accompany its Applications to Appropriate Water from 14 Springs.

SCALE - GENERAL MAP - 1" = 1 MILE.
" - LOCATION MAPS - 1" = 500'

V10806 85626

-7967-7968- … 7972-7973-7974-7975-7976-