Section	Sub-division	Township	Range			
23	SW¼ NE¼	8 N.	43 E.	Origin		
21	NE¼ NW¼	"	"	Place of use		

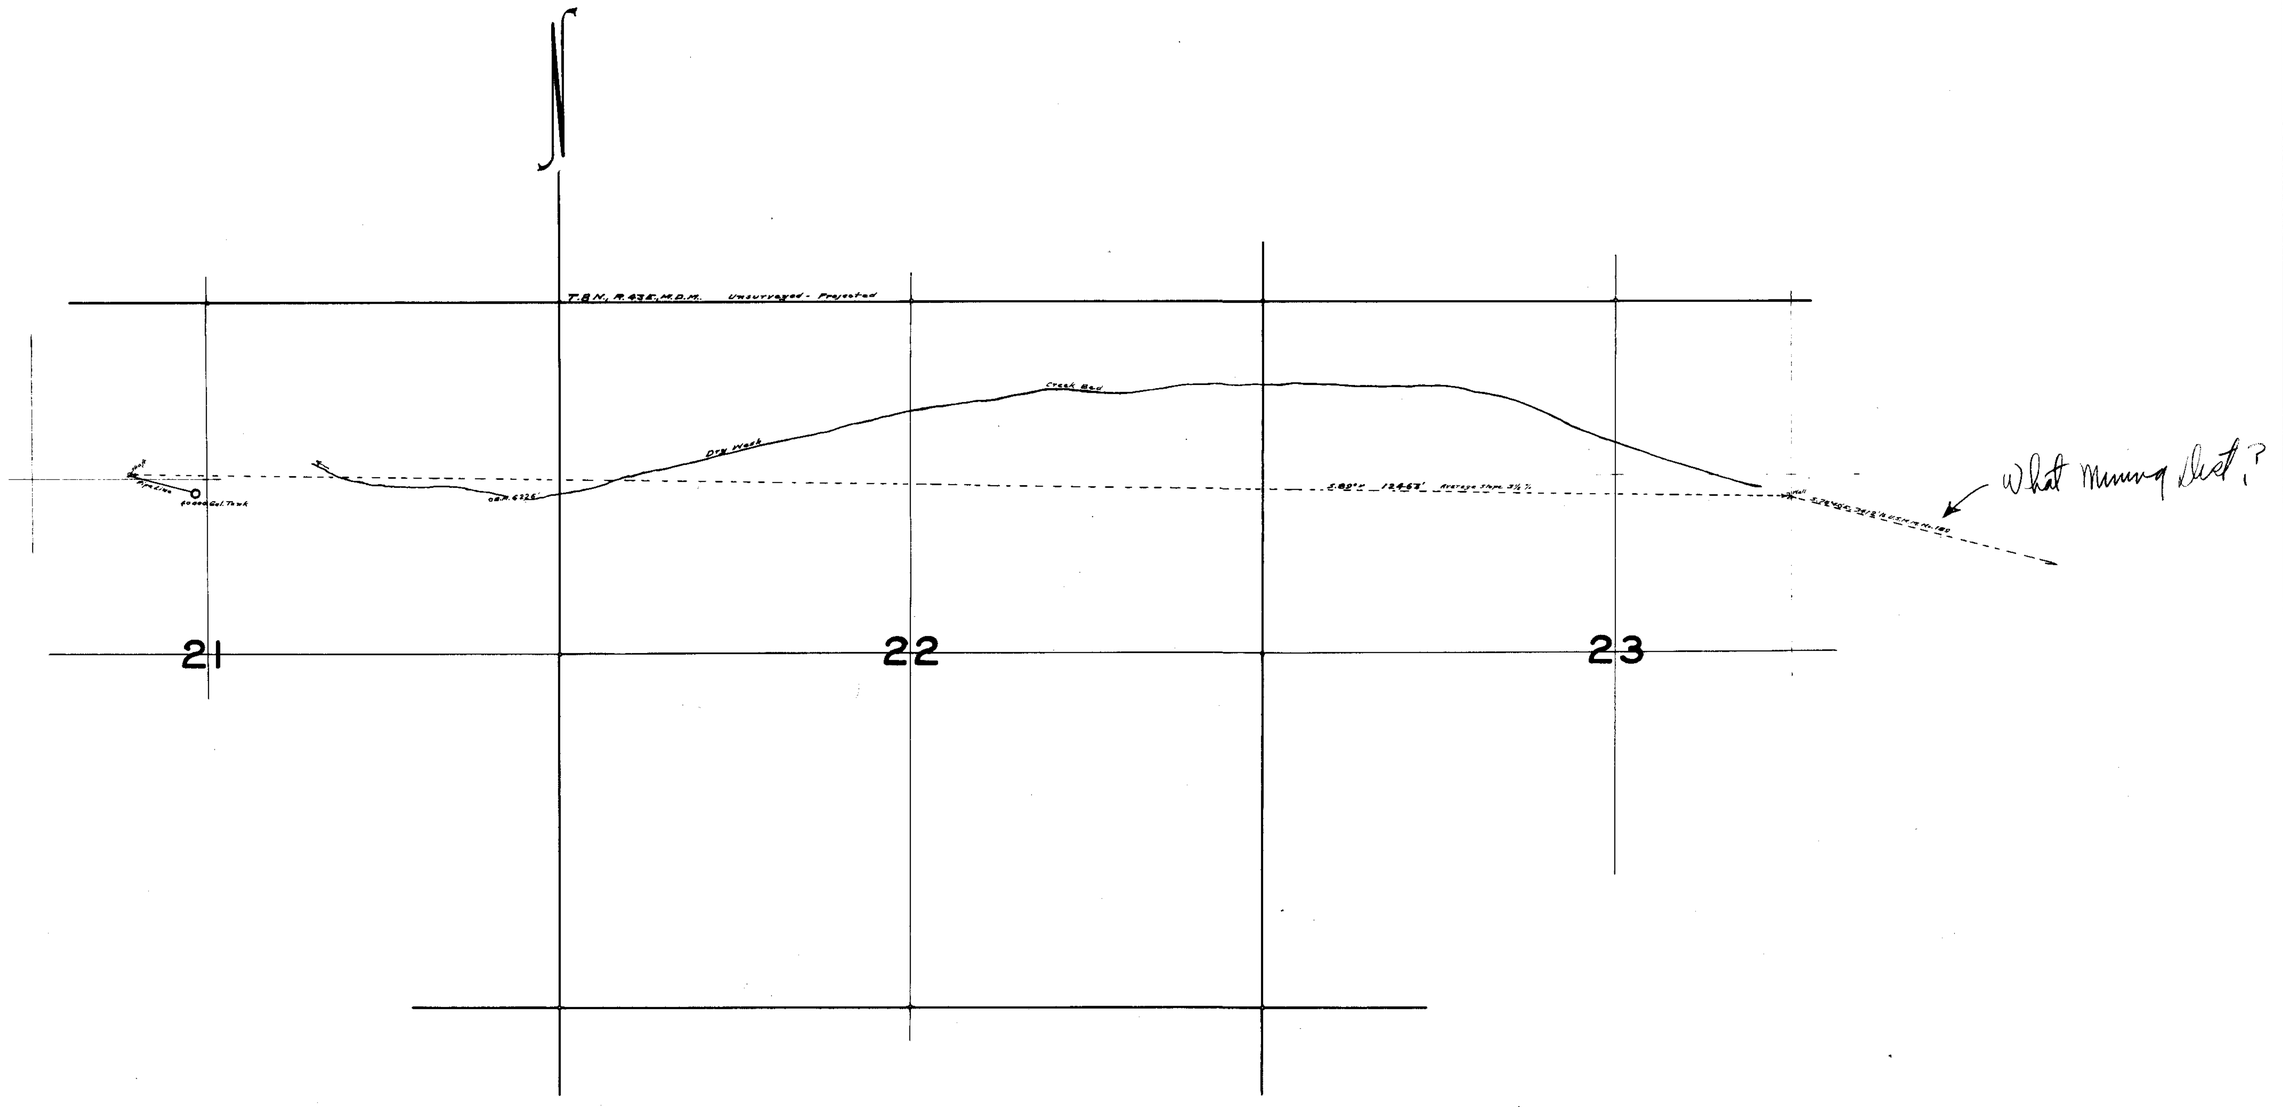

State of Nevada }
County of Nye } ss

I, Edwin S. Giles, being first duly sworn, depose and say That the above map is a true and accurate plat of the Manhatter Creek, as taken from the field notes of a survey made by me, and completed on the 13th day of March 1927, that such survey was made at the instance of M.H. Donald, applicant for said water; and that it truly represents the location of said Creek, and improvements made by said applicant.

Edwin S. Giles
State Water Right Surveyor

Subscribed and sworn to before me, this 16th day of March, 1927
Arthur E. Barnes
Notary Public in and for Esmeralda County, Nevada.

WATER APPLICATION OF

M.H. DONALD

NYE COUNTY, NEVADA.

SCALE 1 INCH = 800 FEET

FILED
Mar. 19, 1927

FILED
STATE ENGINEER'S OFFICE

12000 - 7985 -